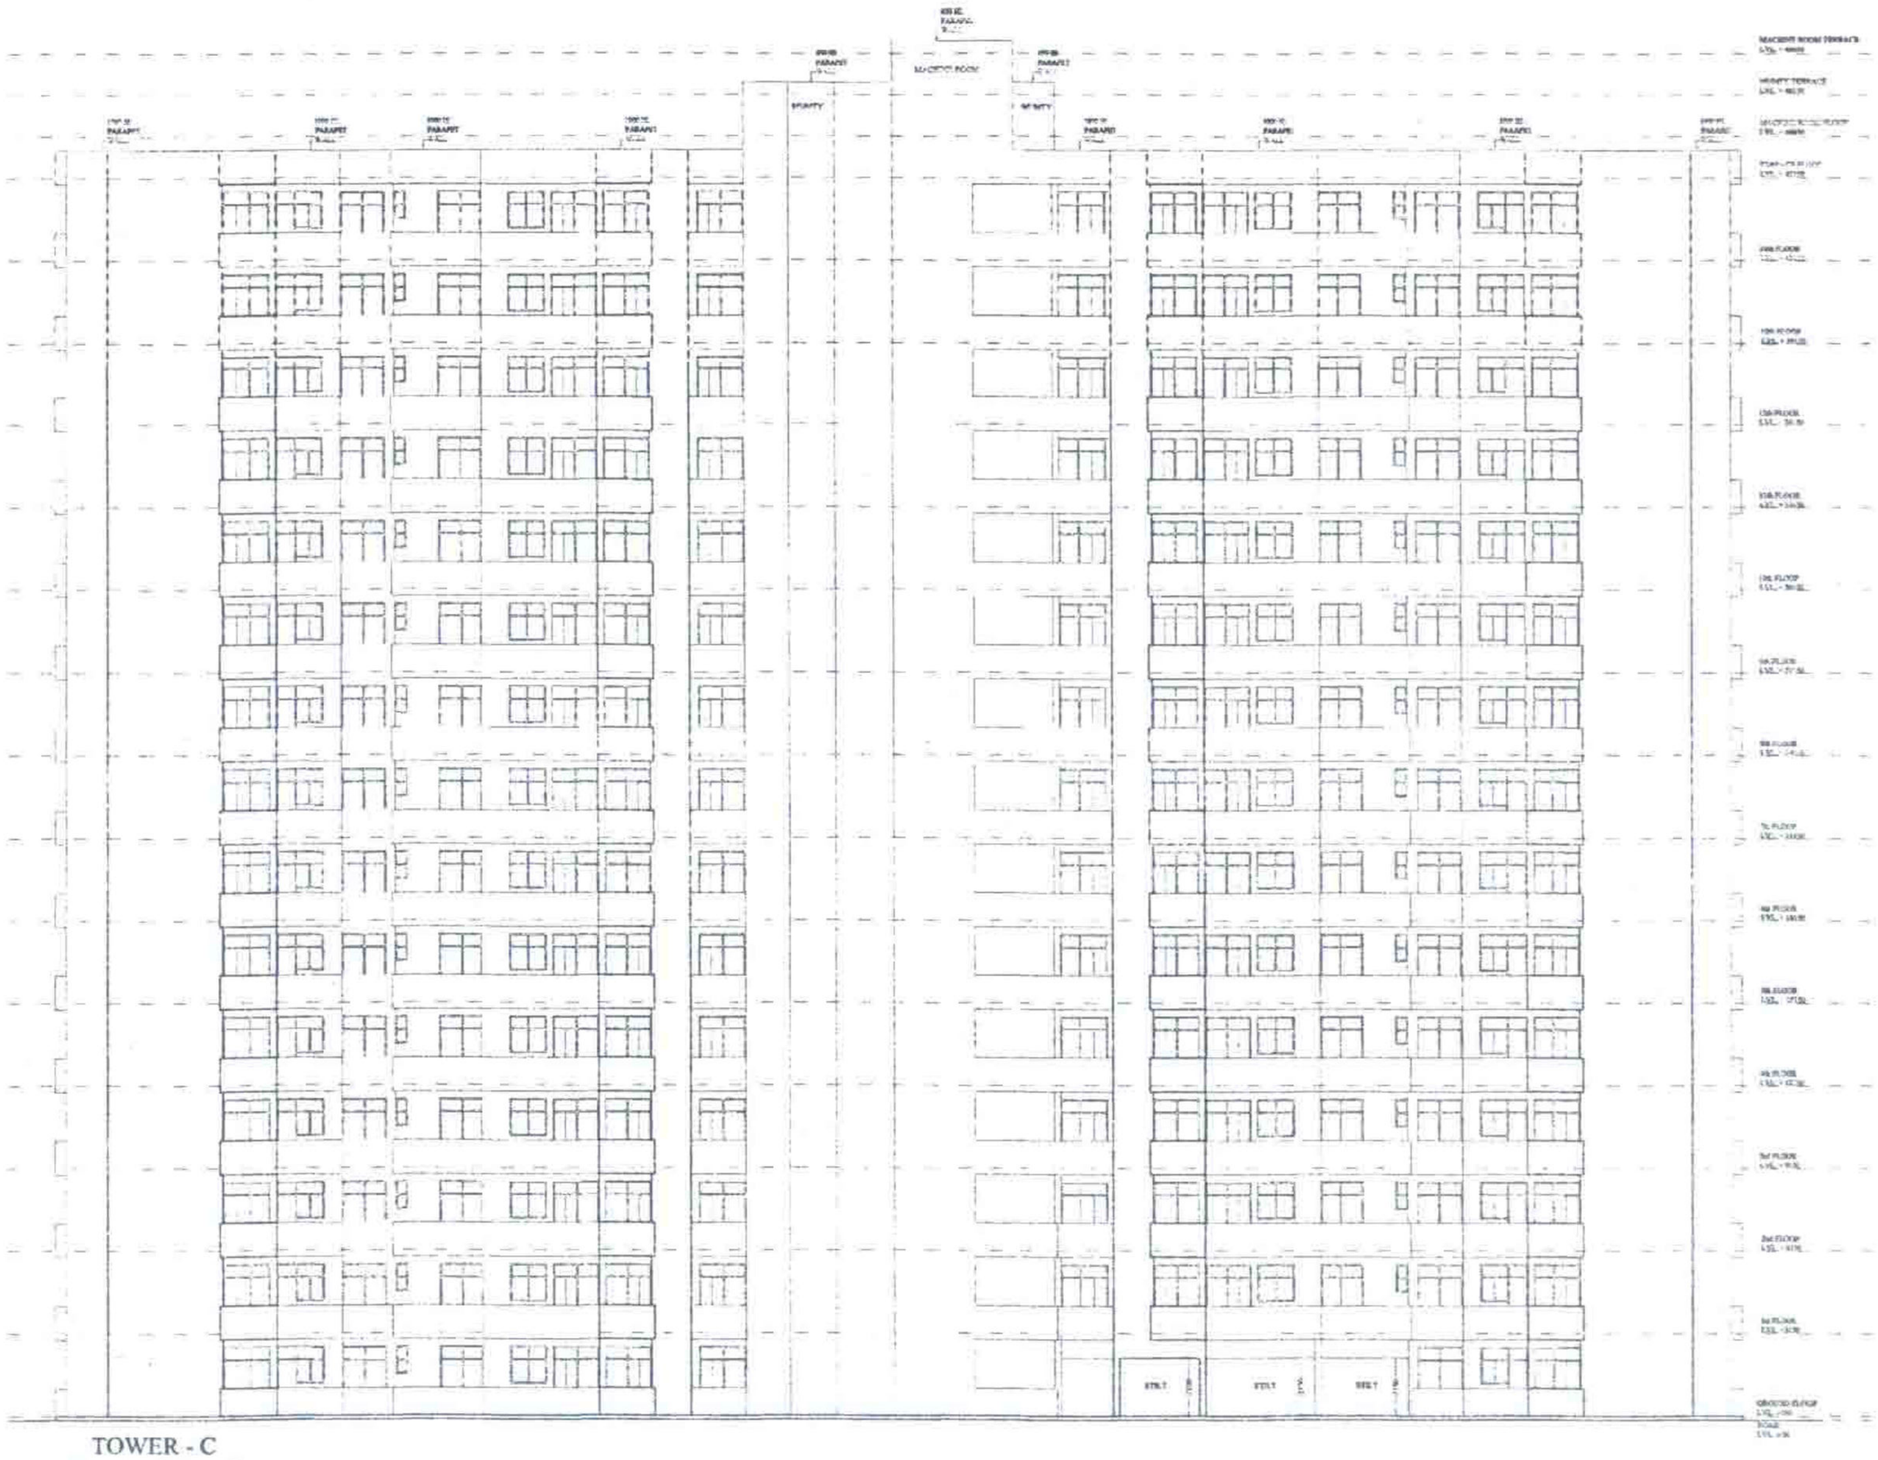

TOWER - C
ELEVATION - C

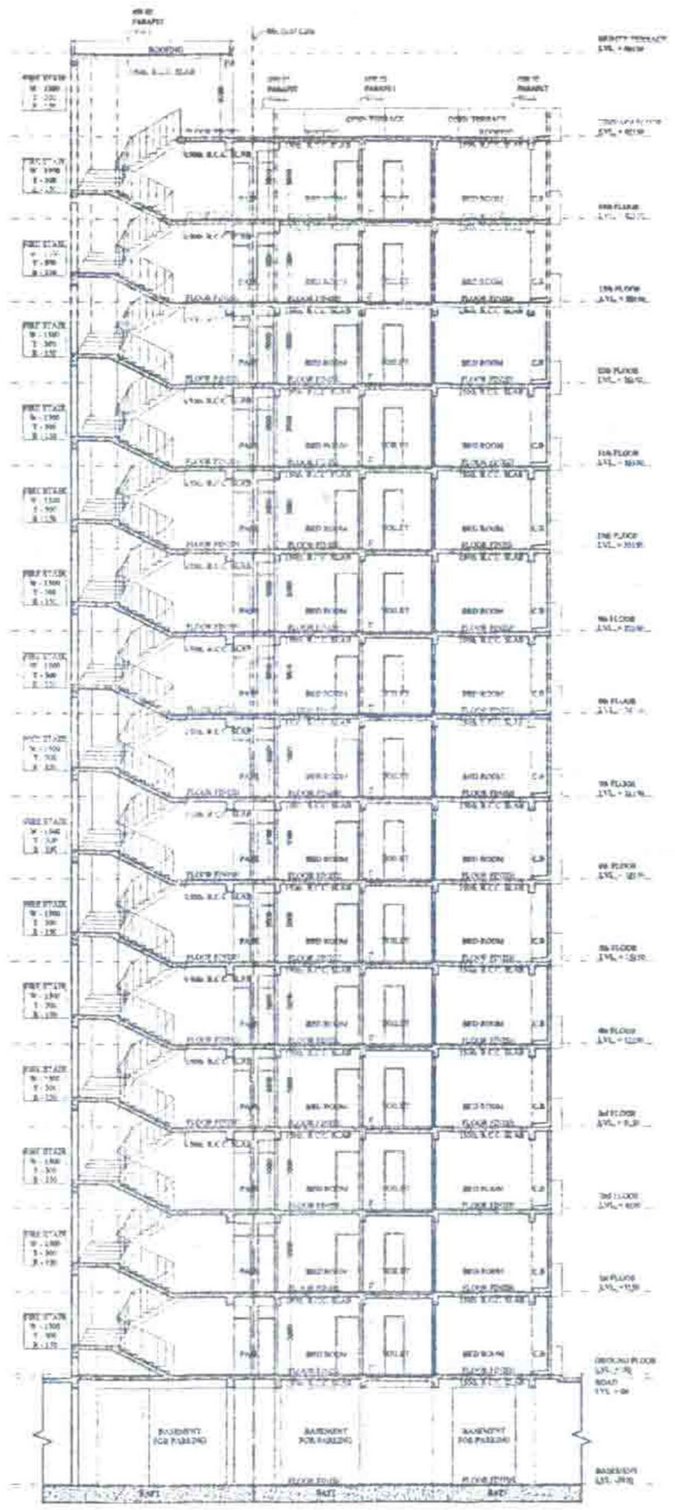

TOWER - C
SECTION -- C-C'

PROJECT :-
PROPOSED GROUP HOUSING
"GREEN ORCHID"
AT PLOT NO. 1, SECTOR 13, NEW MORADABAD.
BUILDERS & PROMOTER -
M.S.L. GROUP AND ASSOCIATES
ADD :- B-3, ALPHA COMMERCIAL BLD.T,
1st FLOOR, GREATER NOIDA
THROUGH -
Mr. SUNEEL GUPTA
PH :- 09412229086
DRAWING TITLE - TOWER - C
ELEVATION - C
SECTION -- C-C'
Space Designers
Architects Pvt. Ltd.
S - 130, VASUNDHARA, GHAZIABAD
SANJAY VISHAL TINU
OWNER'S SIGN
ARCHITECTS SIGN
DRG. NO. -- 11