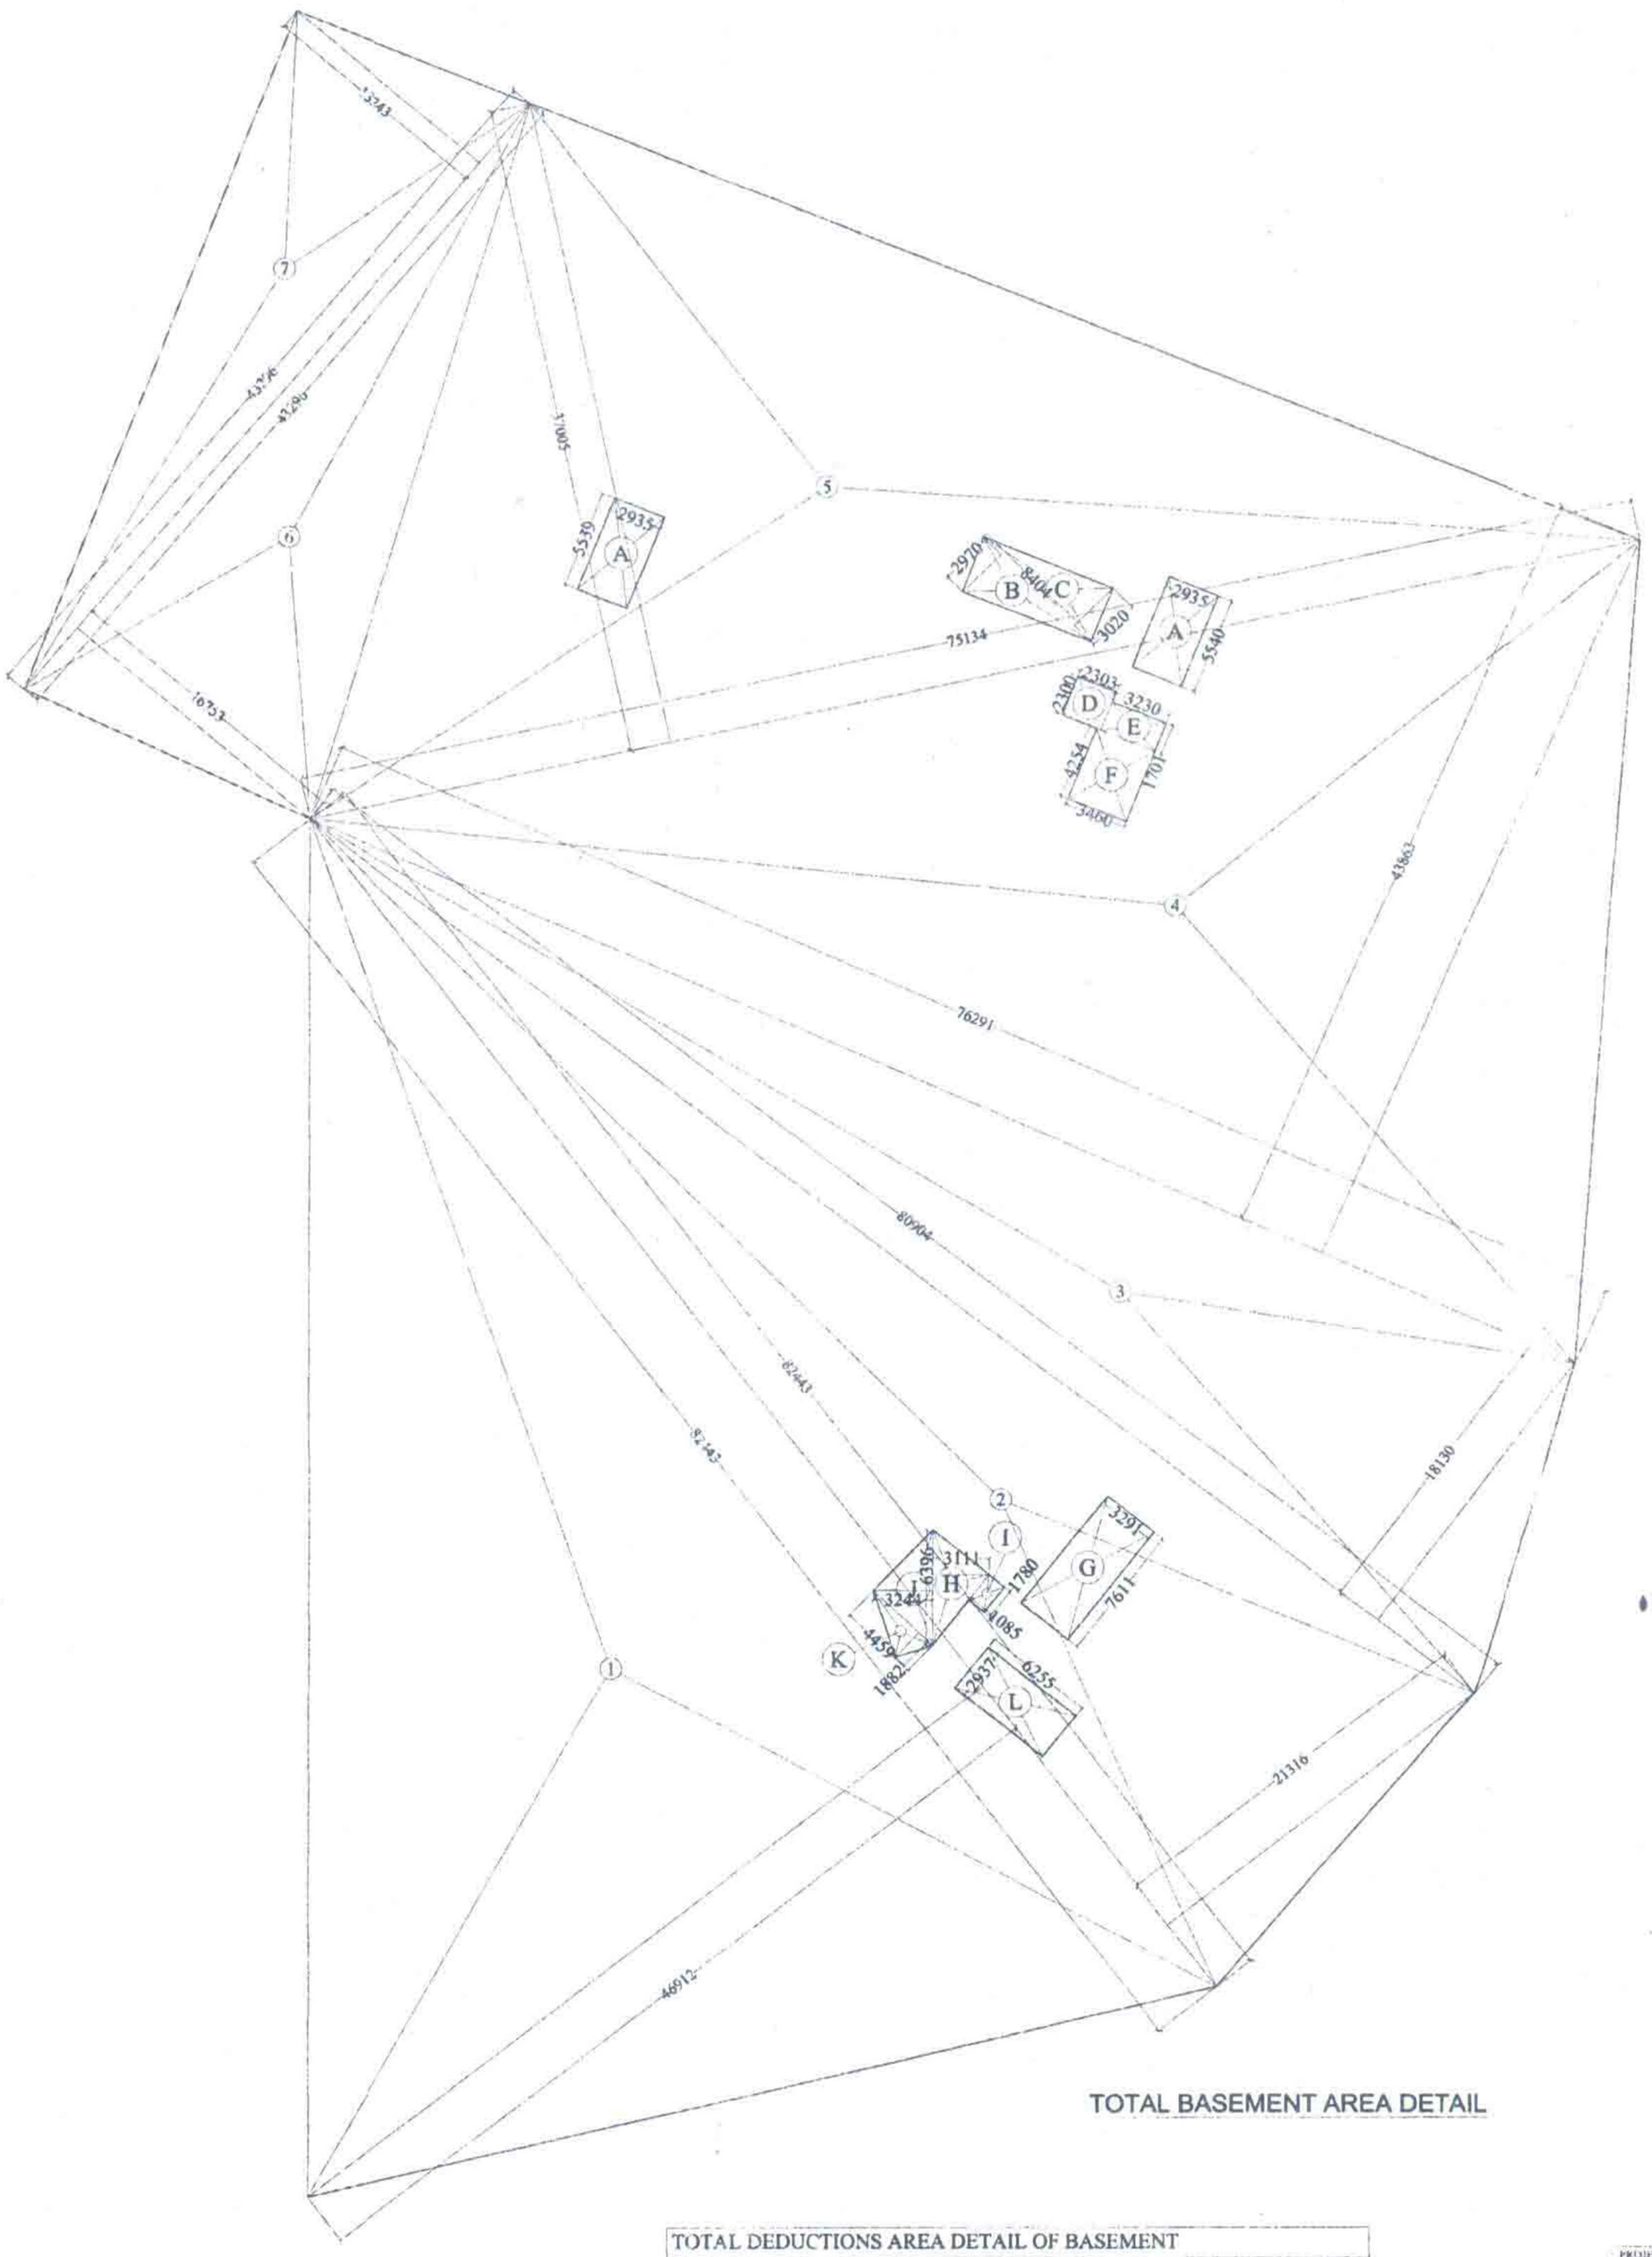

TOTAL BASEMENT AREA DETAIL

TOTAL BASEMENT AREA DETAIL							
1.	0.5 X	32.443 X	46.912	=	1933.783	SQ.M
2.	0.5 X	82.443 X	21.316	=	878.677	SQ.M
3.	0.5 X	80.904 X	18.130	=	733.395	SQ.M
4.	0.5 X	76.291 X	43.863	=	1673.176	SQ.M
5.	0.5 X	75.134 X	37.005	=	1390.167	SQ.M
6.	0.5 X	43.296 X	16.753	=	362.669	SQ.M
7.	0.5 X	43.296 X	13.243	=	286.684	SQ.M
		TOTAL		=	7258.551	SQ.M

TOTAL DEDUCTIONS AREA DETAIL OF BASEMENT						
A.	2.935 X	5.540	X 2 =		32.520	SQ.M
B.	0.5 X	8.404 X	2.970	=	12.480	SQ.M
C.	0.5 X	8.404 X	3.020	=	12.690	SQ.M
D.	2.300 X	2.305	=		5.302	SQ.M
E.	3.230 X	1.701	=		5.494	SQ.M
F.	4.254 X	3.460	=		14.719	SQ.M
G.	7.611 X	3.291	=		25.048	SQ.M
H.	0.5 X	6.396 X	3.111	=	9.949	SQ.M
I.	1.085 X	1.780	=		1.931	SQ.M
J.	0.5 X	6.396 X	3.244	=	10.374	SQ.M
K.	0.5 X	4.459 X	1.882	=	4.196	SQ.M
L.	2.935 X	6.255	=		18.358	SQ.M
TOTAL ADDITIONS =					153.061	SQ.M

NET BASEMENT PARKING AREA
= TOTAL BASEMENT AREA - TOTAL BASEMENT DEDUCTION AREA
= 7258.551 - 153.061
= 7105.49 SQ.M

PROJECT :-
PROPOSED GROUP HOUSING
"QUEEN OF CHIEF"
AT PLOT NO. 1, SECTOR 13 P.E.A. MORADABAD.
BUILDERS & PROMOTERS :-
M/s S.L. GROUP AND ASSOCIATES
ADD :- B-3, ALPHA COMMERCIAL BELT,
1st FLOOR, CREST R NOIDA
THROUGH :-
Mr. SUNEEL GUPTA
PH :- 09412229081
DRAWING TITLE :-
TOTAL BASEMENT AREA DETAIL
TOTAL DEDUCTIONS AREA DETAIL OF BASEMENT

Space Designers
architects & planners

OWNER'S SIGN
ARCHITECTS SIGN

DRG. NO. -04