DOOR AND WINDOW SCHEDULE OF UNIT-TYPE-2(2B1T)
FOR TOWER-B(RED), & TOWER C (ORANGE)

S.NO.	TAG	SIZE	CILL	LINTEL	NOS.	NO.OF UNITS	REMARKS
1.	D1	750X2100	Ñ00	2100	2	6	
2.	D2	900X2100	Ñ00	2100	4		
3.	D3	1050X2100	Ñ00	2100	NA		
1.	DW1	750+1050X2100	+150	2100	1		
2.	DW2	750+1350X2100	+150	2100	1		
3.	DW3	750+700X2100	+150	2100	NA		
4.	DW4	750+780X2100	+150	2100	NA		
5.	DW5	750+500X2100	+150	2100	NA		
6.	DW6	750+900X2100	+150	2100	NA		
7.	DW7	750+1600X2100	+150	2100	NA		
1.	W1	600X1050	+1050	2100	1		
2.	W1A	600X600	+1500	2100	NA		
3.	W2	900X1050	+1050	2100	1		
4.	W2A	900X1950	+150	2100	NA		
5.	W3	1200X1950	+150	2100	1		

DOOR AND WINDOW SCHEDULE OF UNIT-TYPE-2A(2B2T)
FOR TOWER-B(RED), & TOWER C (ORANGE)

S.NO.	TAG	SIZE	CILL	LINTEL	NOS.	NO.OF UNITS	REMARKS
1.	D1	750X2100	Ñ00	2100	3	4	
2.	D2	900X2100	Ñ00	2100	4		
3.	D3	1050X2100	Ñ00	2100	NA		
1.	DW1	750+1050X2100	+150	2100	NA		
2.	DW2	750+1350X2100	+150	2100	1		
3.	DW3	750+700X2100	+150	2100	1		
4.	DW4	750+780X2100	+150	2100	1		
5.	DW5	750+500X2100	+150	2100	NA		
6.	DW6	750+900X2100	+150	2100	NA		
7.	DW7	750+1600X2100	+150	2100	NA		
1.	W1	600X1050	+1050	2100	2		
2.	W1A	600X600	+1500	2100	1		
3.	W2	900X1050	+1050	2100	1		
4.	W2A	900X1950	+150	2100	NA		
5.	W3	1200X1950	+150	2100	NA		

DOOR AND WINDOW SCHEDULE OF UNIT-TYPE-2B(2B1S2T)
FOR TOWER-B(RED), TOWER C (ORANGE)
TOWER-D(YELLOW), TOWER-E(GREEN) & TOWER -F(BLUE)

S.NO.	TAG	SIZE	CILL	LINTEL	NOS.	NO.OF UNITS	REMARKS
1.	D1	750X2100	Ñ00	2100	3	10	
2.	D2	900X2100	Ñ00	2100	4		
3.	D3	1050X2100	Ñ00	2100	1		
1.	DW1	750+1050X2100	+150	2100	NA		
2.	DW2	750+1350X2100	+150	2100	NA		
3.	DW3	750+700X2100	+150	2100	NA		
4.	DW4	750+780X2100	+150	2100	NA		
5.	DW5	750+500X2100	+150	2100	1		
6.	DW6	750+900X2100	+150	2100	1		
7.	DW7	750+1600X2100	+150	2100	1		
1.	W1	600X1050	+1050	2100	2		
2.	W1A	600X600	+1500	2100	1		
3.	W2	900X1050	+1050	2100	1		
4.	W2A	900X1950	+150	2100	1		
5.	W3	1200X1950	+150	2100	NA		

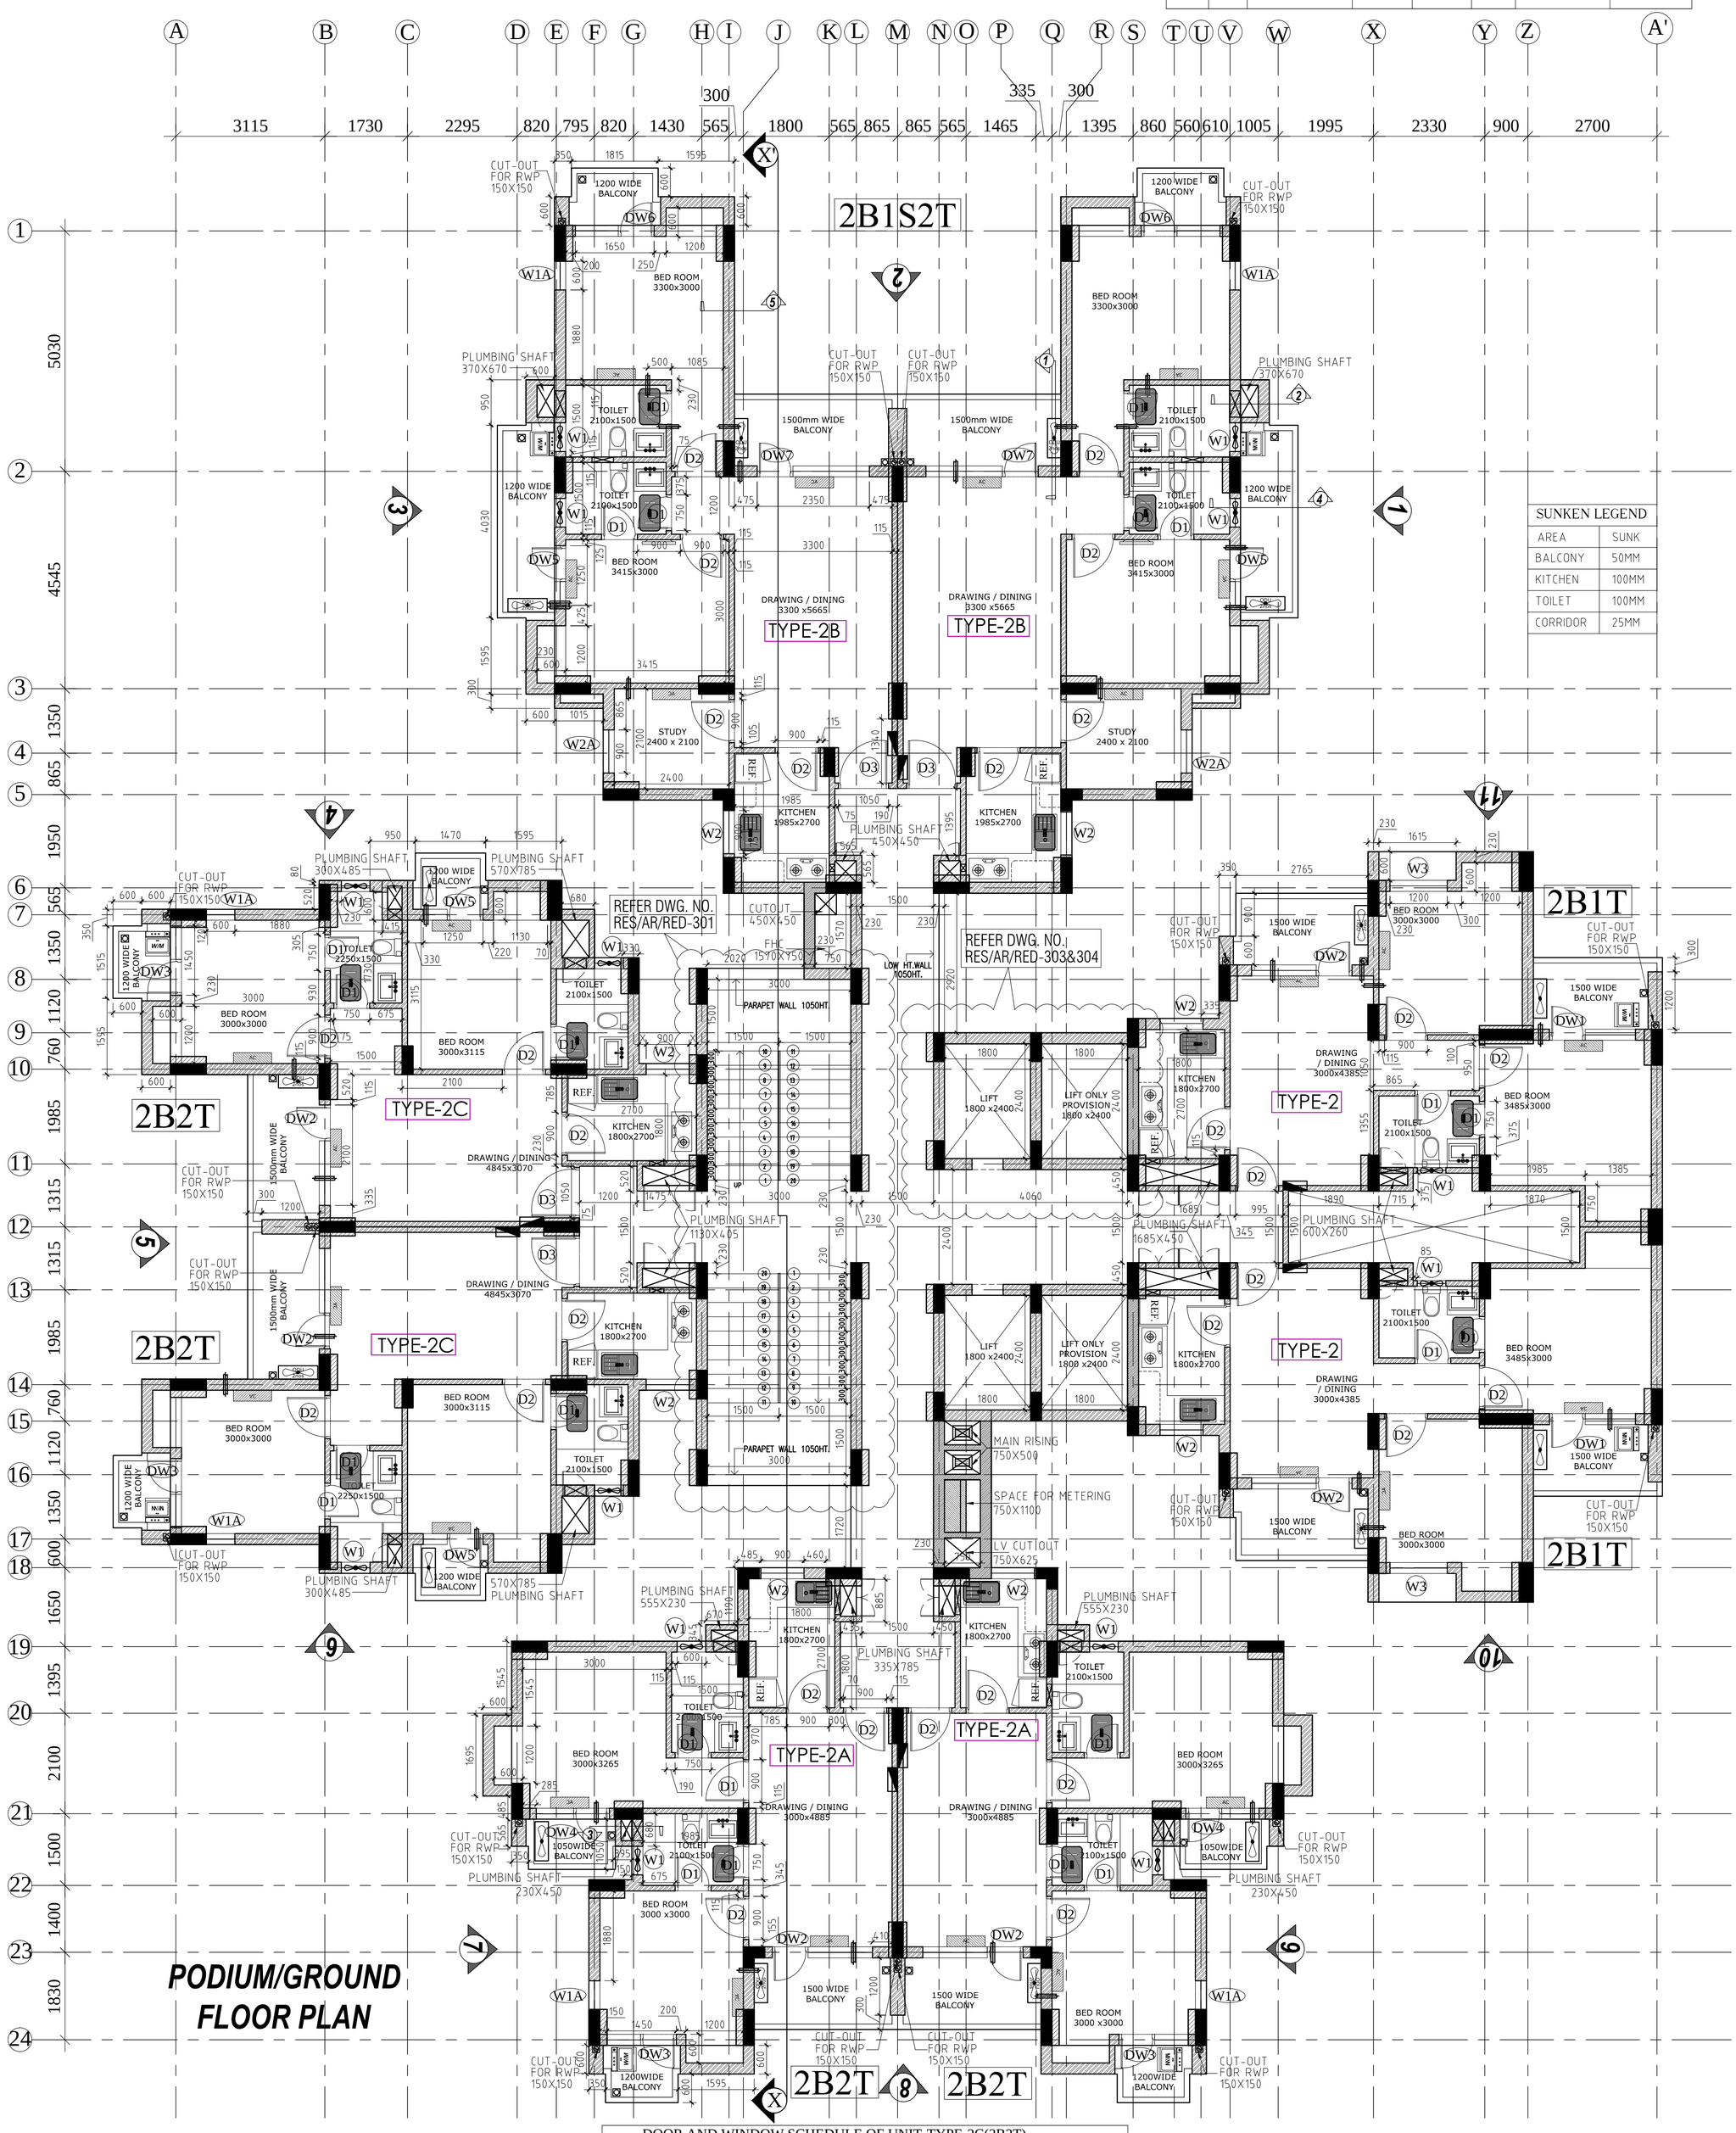

PODIUM/GROUND FLOOR PLAN

DOOR AND WINDOW SCHEDULE OF UNIT-TYPE-2C(2B2T)
FOR TOWER-B(RED), & TOWER C (ORANGE)

S.NO.	TAG	SIZE	CILL	LINTEL	NOS.	NO.OF UNITS	REMARKS
1.	D1	750X2100	Ñ00	2100	3	4	
2.	D2	900X2100	Ñ00	2100	3		
3.	D3	1050X2100	Ñ00	2100	1		
1.	DW1	750+1050X2100	+150	2100	NA		
2.	DW2	750+1350X2100	+150	2100	1		
3.	DW3	750+700X2100	+150	2100	1		
4.	DW4	750+780X2100	+150	2100	NA		
5.	DW5	750+500X2100	+150	2100	1		
6.	DW6	750+900X2100	+150	2100	NA		
7.	DW7	750+1600X2100	+150	2100	NA		
1.	W1	600X1050	+1050	2100	2		
2.	W1A	600X600	+1500	2100	1		
3.	W2	900X1050	+1050	2100	1		
4.	W2A	900X1950	+150	2100	NA		
5.	W3	1200X1950	+150	2100	NA		

NOTES

SL.	SPECIFICATION
1	DRAWING AND DIMENSIONS ARE ONLY TO BE READ AND NOT SCALED.
2	UNLESS OTHERWISE MENTIONED, ALL DIMENSIONS ARE GIVEN IN MILIMETERS.
3	THIS DRAWING SHALL BE READ IN CONJUNCTION WITH RELEVANT ARCHITECTURAL, STRUCTURAL AND SERVICES DRAWINGS.
4	ALL LEVELS GIVEN IN DRAWING ARE WITH REFERENCE TO THE N.G.L. AS BENCHMARKED AT SITE
5	ANY DISCREPANCY BETWEEN THE ARCHITECTURAL,STRUCTURAL OR SERVICES DRAWINGS MUST BE BROUGHT TO THE ATTENTION OF THE ARCHITECT BY THE CONTRACTOR OR PROJECT MANAGER BEFORE EXECUTION OF THE SAME

IMPORTANT NOTES

SL.	SPECIFICATION
1	
2	

CONSULTANTS	NAME	PHONE NO.
PROJECT MANAGER	.....	.....
STRUCTURE	KONCEPT DESIGN	
PLUMBING	ACROBAT ENGINEERS	
ELECTRICAL	MR. SANJEEV SINGH	
H.V.A.C		
LANDSCAPE	MR. MAHFUZ ALI	

OBJECTIVE OF THIS DRAWING.

A. THIS DRAWING TO BE READ FOR :
- A1 ARCHITECTURAL DETAIL ONLY
- A2
- A3

B. THIS DRAWING NOT TO BE READ FOR :
- A1 LAYOUT PLAN
- A2
- A3

PURPOSE OF DRAWING

G.F.C — F.I.O — TENDER

THIS DRAWING HAS TO BE READ IN CONJUNCTION WITH DRG. NO.

RES-AR-01 RES-AR-02 RES-AR-03

REV.NO.	REVISION	DATE
1	column sizes	14.12.12
2		

CLIENT :- HORIZON BUILDCON PVT.LTD.

PROJECT :- HOUSING SECTOR-86, NOIDA

SHEET TITLE TOWER-B GROUND/PODIUM PL

DRG. NO. RES/AR/RED-103

DATE - 16/04/2013 | REV. NO

SCALE - 1:100

DEALT - | CHECKED BY - PODNAM

R1

NORTH

ARCHITECTS

GENRE OF DESIGN
ARCHITECTURE, INTERIOR DESIGN & PLANNING
A-5/7, BASEMENT FLOOR, SHIVALIK, MALVIYA NAGAR, NEW DELHI-24
TELEPHONE: 011-40574968