DOOR AND WINDOW SCHEDULE OF UNIT-TYPE-2(2B1T)
FOR TOWER-B(RED), & TOWER C (ORANGE)

| S.NO. | TAG | SIZE | CILL | LINTEL | NOS. | NO.OF UNITS | REMARKS |
|---|---|---|---|---|---|---|---|
| 1. | D1 | 750X2100 | Ñ00 | 2100 | 2 | 6 | |
| 2. | D2 | 900X2100 | Ñ00 | 2100 | 4 | | |
| 3. | D3 | 1050X2100 | Ñ00 | 2100 | NA | | |
| | | | | | | | |
| 1. | DW1 | 750+1050X2100 | +150 | 2100 | 1 | | |
| 2. | DW2 | 750+1350X2100 | +150 | 2100 | 1 | | |
| 3. | DW3 | 750+700X2100 | +150 | 2100 | NA | | |
| 4. | DW4 | 750+780X2100 | +150 | 2100 | NA | | |
| 5. | DW5 | 750+500X2100 | +150 | 2100 | NA | | |
| 6. | DW6 | 750+900X2100 | +150 | 2100 | NA | | |
| 7. | DW7 | 750+1600X2100 | +150 | 2100 | NA | | |
| | | | | | | | |
| 1. | W1 | 600X1050 | +1050 | 2100 | 1 | | |
| 2. | W1A | 600X600 | +1500 | 2100 | NA | | |
| 3. | W2 | 900X1050 | +1050 | 2100 | 1 | | |
| 4. | W2A | 900X1950 | +150 | 2100 | NA | | |
| 5. | W3 | 1200X1950 | +150 | 2100 | 1 | | |
| | | | | | | | |

DOOR AND WINDOW SCHEDULE OF UNIT-TYPE-2A(2B2T)
FOR TOWER-B(RED), & TOWER C (ORANGE)

| S.NO. | TAG | SIZE | CILL | LINTEL | NOS. | NO.OF UNITS | REMARKS |
|---|---|---|---|---|---|---|---|
| 1. | D1 | 750X2100 | Ñ00 | 2100 | 3 | 4 | |
| 2. | D2 | 900X2100 | Ñ00 | 2100 | 4 | | |
| 3. | D3 | 1050X2100 | Ñ00 | 2100 | NA | | |
| | | | | | | | |
| 1. | DW1 | 750+1050X2100 | +150 | 2100 | NA | | |
| 2. | DW2 | 750+1350X2100 | +150 | 2100 | 1 | | |
| 3. | DW3 | 750+700X2100 | +150 | 2100 | 1 | | |
| 4. | DW4 | 750+780X2100 | +150 | 2100 | 1 | | |
| 5. | DW5 | 750+500X2100 | +150 | 2100 | NA | | |
| 6. | DW6 | 750+900X2100 | +150 | 2100 | NA | | |
| 7. | DW7 | 750+1600X2100 | +150 | 2100 | NA | | |
| | | | | | | | |
| 1. | W1 | 600X1050 | +1050 | 2100 | 2 | | |
| 2. | W1A | 600X600 | +1500 | 2100 | 1 | | |
| 3. | W2 | 900X1050 | +1050 | 2100 | 1 | | |
| 4. | W2A | 900X1950 | +150 | 2100 | NA | | |
| 5. | W3 | 1200X1950 | +150 | 2100 | NA | | |
| | | | | | | | |

DOOR AND WINDOW SCHEDULE OF UNIT-TYPE-2B(2B1S2T)
FOR TOWER-B(RED), TOWER C (ORANGE)
TOWER-D( YELLOW), TOWER-E( GREEN) & TOWER -F(BLUE)

| S.NO. | TAG | SIZE | CILL | LINTEL | NOS. | NO.OF UNITS | REMARKS |
|---|---|---|---|---|---|---|---|
| 1. | D1 | 750X2100 | Ñ00 | 2100 | 3 | 10 | |
| 2. | D2 | 900X2100 | Ñ00 | 2100 | 4 | | |
| 3. | D3 | 1050X2100 | Ñ00 | 2100 | 1 | | |
| | | | | | | | |
| 1. | DW1 | 750+1050X2100 | +150 | 2100 | NA | | |
| 2. | DW2 | 750+1350X2100 | +150 | 2100 | NA | | |
| 3. | DW3 | 750+700X2100 | +150 | 2100 | NA | | |
| 4. | DW4 | 750+780X2100 | +150 | 2100 | NA | | |
| 5. | DW5 | 750+500X2100 | +150 | 2100 | 1 | | |
| 6. | DW6 | 750+900X2100 | +150 | 2100 | 1 | | |
| 7. | DW7 | 750+1600X2100 | +150 | 2100 | 1 | | |
| | | | | | | | |
| 1. | W1 | 600X1050 | +1050 | 2100 | 2 | | |
| 2. | W1A | 600X600 | +1500 | 2100 | 1 | | |
| 3. | W2 | 900X1050 | +1050 | 2100 | 1 | | |
| 4. | W2A | 900X1950 | +150 | 2100 | 1 | | |
| 5. | W3 | 1200X1950 | +150 | 2100 | NA | | |
| | | | | | | | |

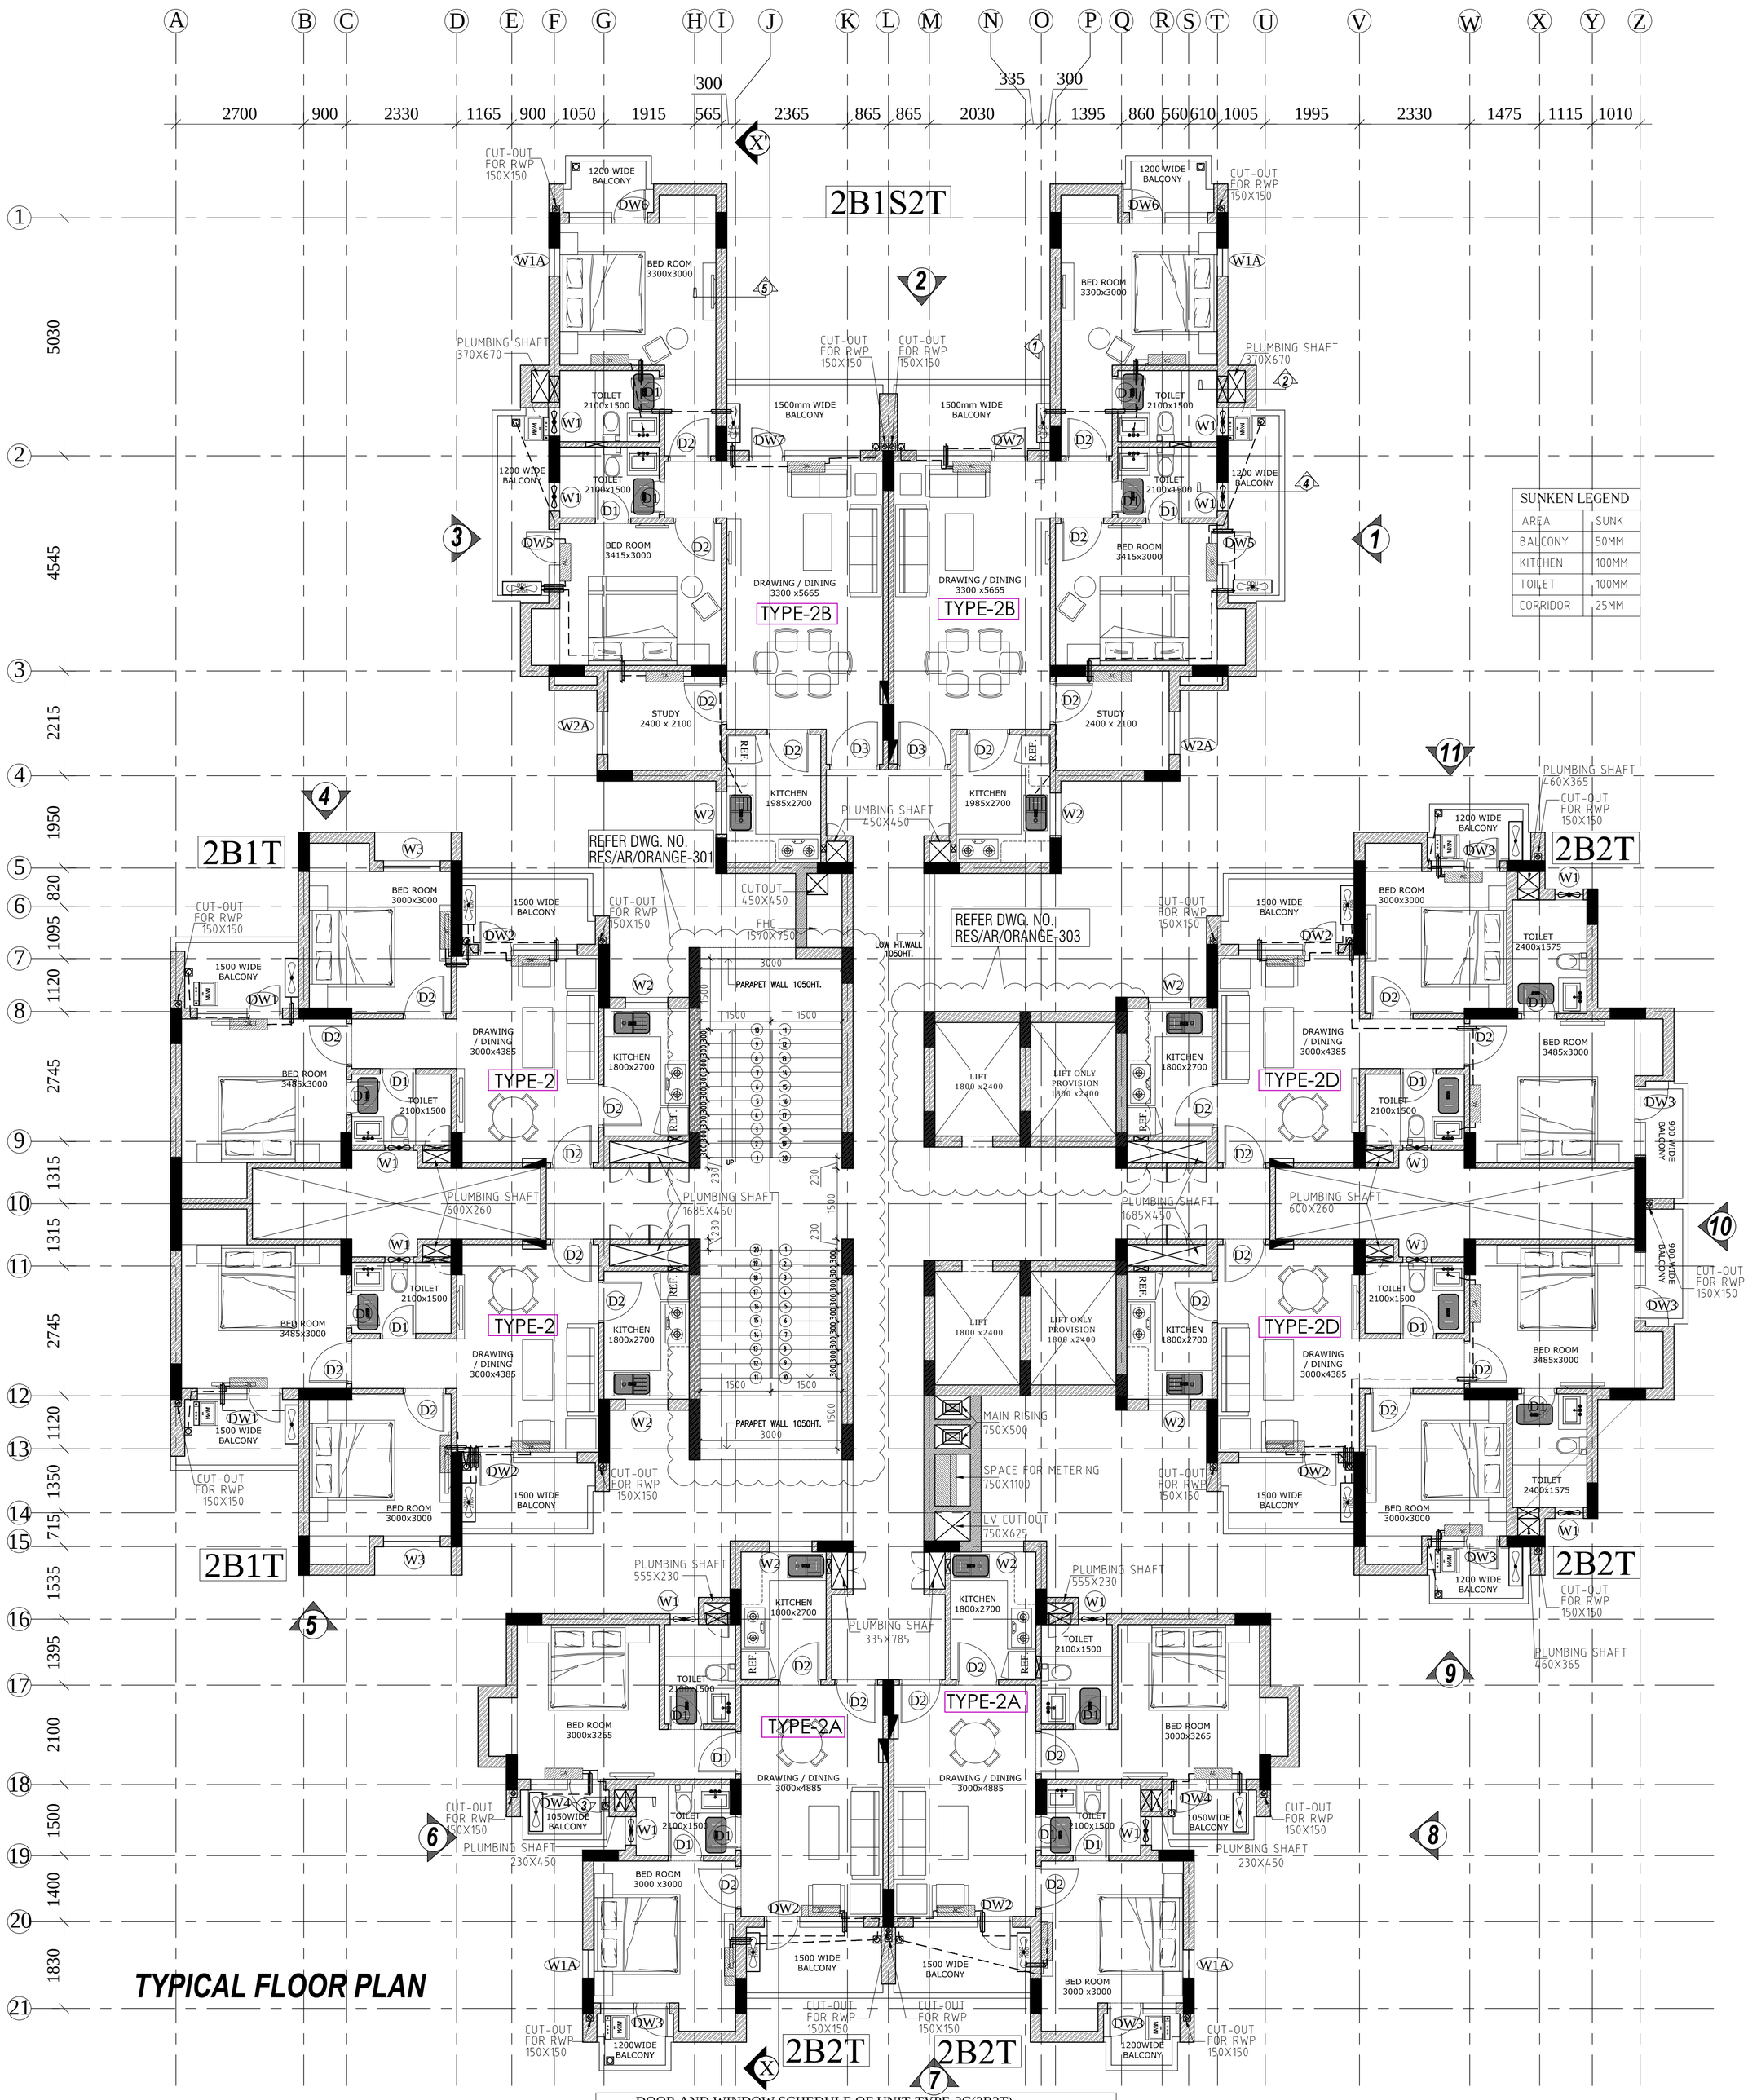


TYPICAL FLOOR PLAN

DOOR AND WINDOW SCHEDULE OF UNIT-TYPE-2C(2B2T)
FOR TOWER-B(RED), & TOWER C (ORANGE)

| S.NO. | TAG | SIZE | CILL | LINTEL | NOS. | NO.OF UNITS | REMARKS |
|---|---|---|---|---|---|---|---|
| 1. | D1 | 750X2100 | Ñ00 | 2100 | 3 | 4 | |
| 2. | D2 | 900X2100 | Ñ00 | 2100 | 3 | | |
| 3. | D3 | 1050X2100 | Ñ00 | 2100 | 1 | | |
| | | | | | | | |
| 1. | DW1 | 750+1050X2100 | +150 | 2100 | NA | | |
| 2. | DW2 | 750+1350X2100 | +150 | 2100 | 1 | | |
| 3. | DW3 | 750+700X2100 | +150 | 2100 | 1 | | |
| 4. | DW4 | 750+780X2100 | +150 | 2100 | NA | | |
| 5. | DW5 | 750+500X2100 | +150 | 2100 | 1 | | |
| 6. | DW6 | 750+900X2100 | +150 | 2100 | NA | | |
| 7. | DW7 | 750+1600X2100 | +150 | 2100 | NA | | |
| | | | | | | | |
| 1. | W1 | 600X1050 | +1050 | 2100 | 2 | | |
| 2. | W1A | 600X600 | +1500 | 2100 | 1 | | |
| 3. | W2 | 900X1050 | +1050 | 2100 | 1 | | |
| 4. | W2A | 900X1950 | +150 | 2100 | NA | | |
| 5. | W3 | 1200X1950 | +150 | 2100 | NA | | |
| | | | | | | | |

## NOTES

| SL. | SPECIFICATION |
|---|---|
| 1 | DRAWING AND DIMENSIONS ARE ONLY TO BE READ AND NOT SCALED. |
| 2 | UNLESS OTHERWISE MENTIONED, ALL DIMENSIONS ARE GIVEN IN MILLIMETERS. |
| 3 | THIS DRAWING SHALL BE READ IN CONJUNCTION WITH RELEVANT ARCHITECTURAL, STRUCTURAL, AND SERVICES DRAWINGS. |
| 4 | ALL LEVELS GIVEN IN DRAWING ARE WITH REFERENCE TO THE N.G.L. AS BENCHMARKED AT SITE. |
| 5 | ANY DISCREPANCY BETWEEN THE ARCHITECTURAL,STRUCTURAL OR SERVICES DRAWINGS MUST BE BROUGHT TO THE ATTENTION OF THE ARCHITECT BY THE CONTRACTOR OR PROJECT MANAGER BEFORE EXECUTION OF THE SAME. |

## IMPORTANT NOTES

| SL. | SPECIFICATION |
|---|---|
| 1 | |
| 2 | |

| CONSULTANTS | NAME | PHONE. NO. |
|---|---|---|
| PROJECT MANAGER | ---------- | ---------- |
| STRUCTURE | KONCEPT DESIGN | |
| PLUMBING | ACROBAT ENGINEERS | |
| ELECTRICAL | MR. SANDEEP SINDHI | |
| H.V.A.C | | |
| LANDSCAPE | MR. MAHFUZ ALI | |

OBJECTIVE OF THIS DRAWING.

A. THIS DRAWING TO BE READ FOR :
- A1 ARCHITECTURAL DETAIL ONLY
- A2
- A3

B. THIS DRAWING NOT TO BE READ FOR :
- A1 LAYOUT PLAN
- A2
- A3

| REV.NO. | REVISION | DATE |
|---|---|---|
| 2 | ..... | |
| 1 | | 14.12.12 |

**PURPOSE OF DRAWING**

G.F.C — F.I.O — TENDER

**THIS DRAWING HAS TO BE READ IN CONJUNCTION WITH DRG. NO.**

RES-AR-01 RES-AR-02 RES-AR-03

CLIENT :- HORIZON BUILDCON PVT.LTD.

PROJECT :- HOUSING SECTOR-86, NOIDA

SHEET TITLE TOWER-C TYPICAL LAYOUT PL

DRG. NO. RES/AR/ORANGE-104

DATE - 16/04/2013 | REV. NO RO

SCALE - 1:100 | NORTH

DEALT - POONAM

CHECKED BY -

ARCHITECTS

GENRE OF DESIGN
ARCHITECTURE, INTERIOR DESIGN & INTERIOR DESIGN
A-57, BASEMENT FLOOR, SHIVALIK
MALVIYA NAGAR, NEW DELHI
TELEPHONE: 011-40574868