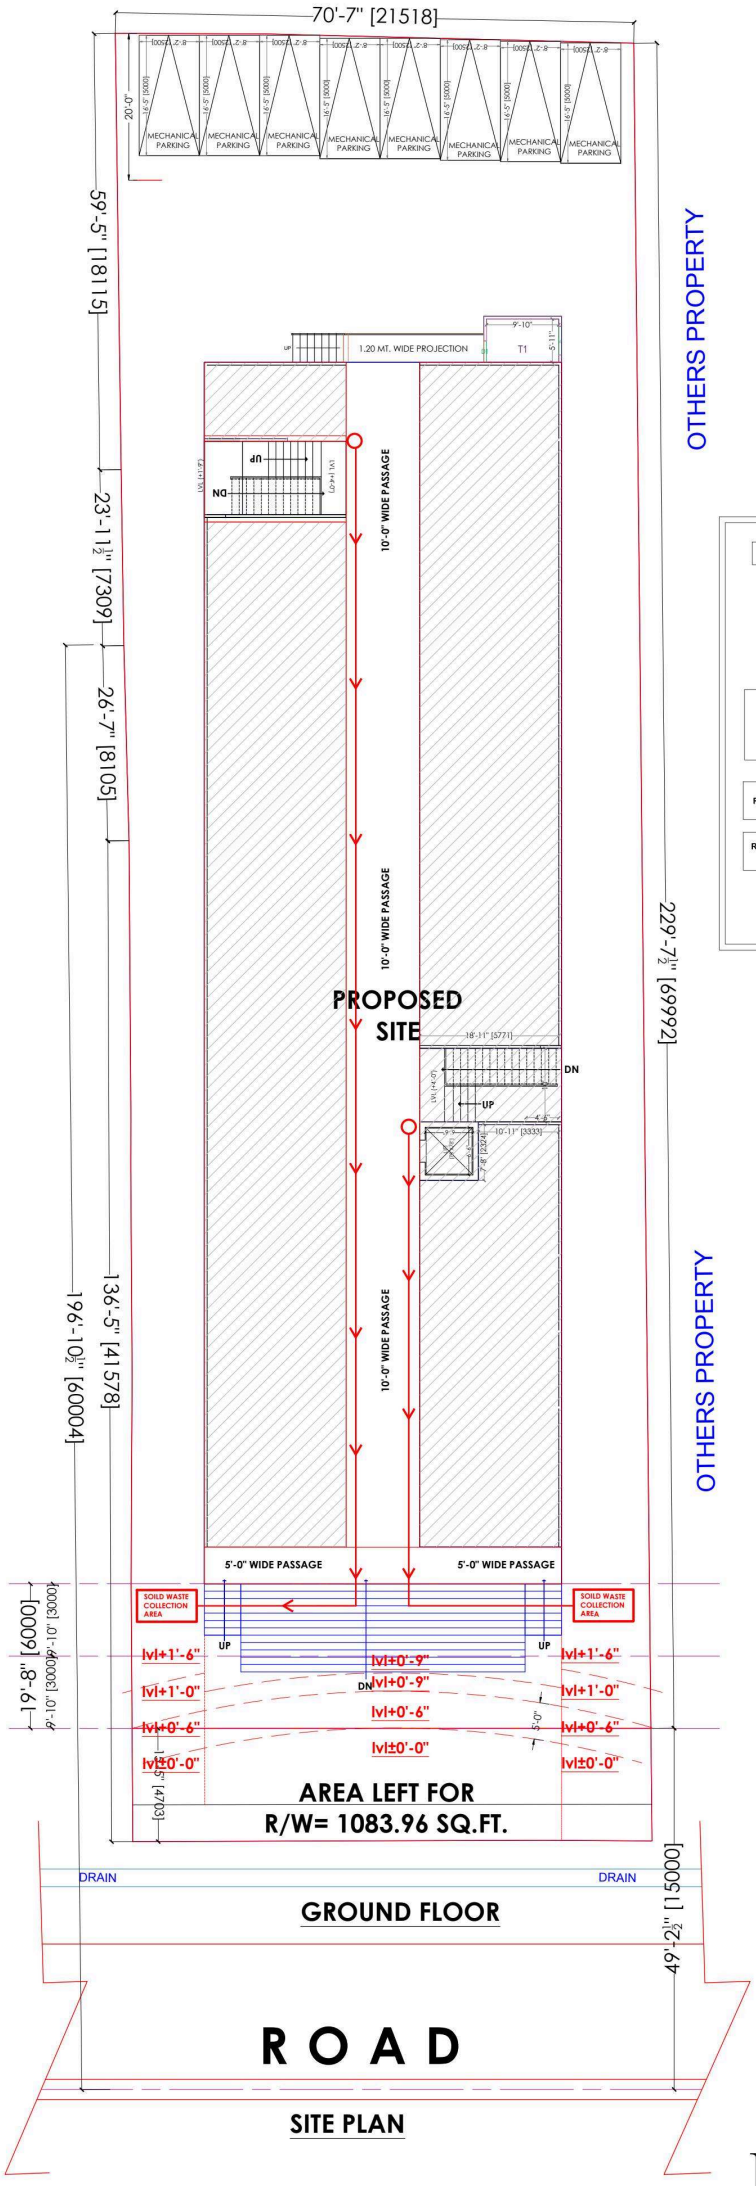

SITE PLAN

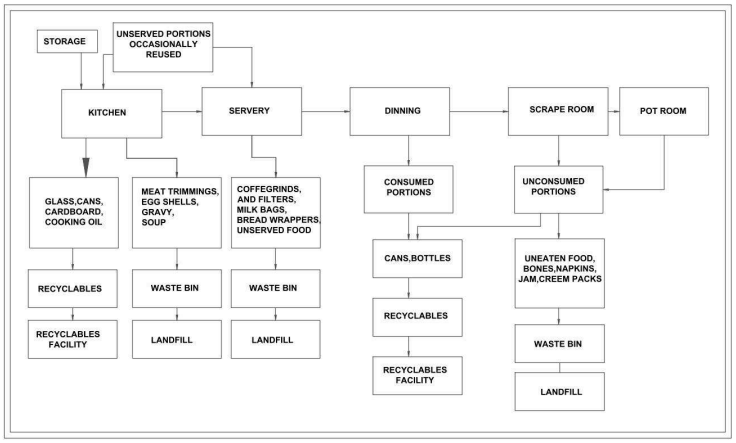

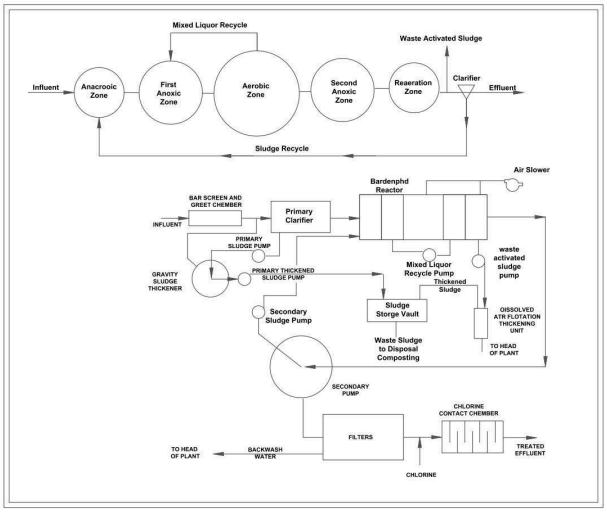

LEGEND :

- O DUSTBIN ON EACH FLOOR(TYPICAL)
- → WASTE EXIT PATH

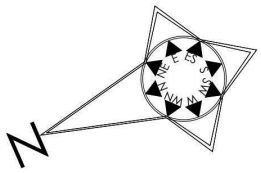

SOLID WASTE MANAGEMENT PLAN