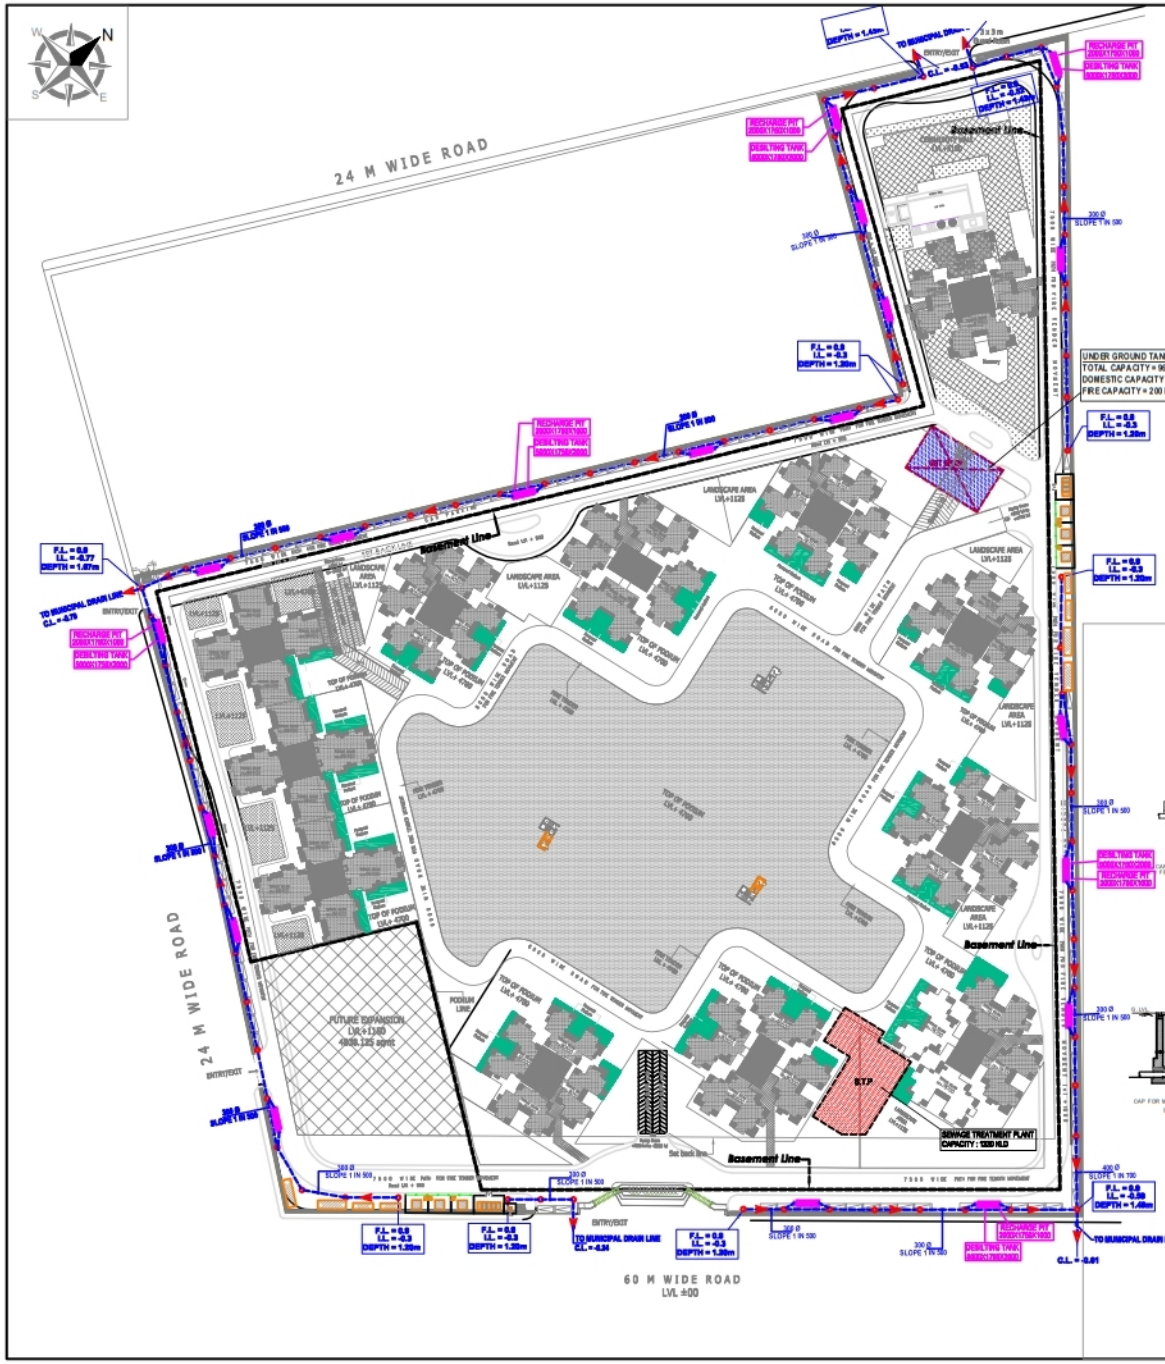

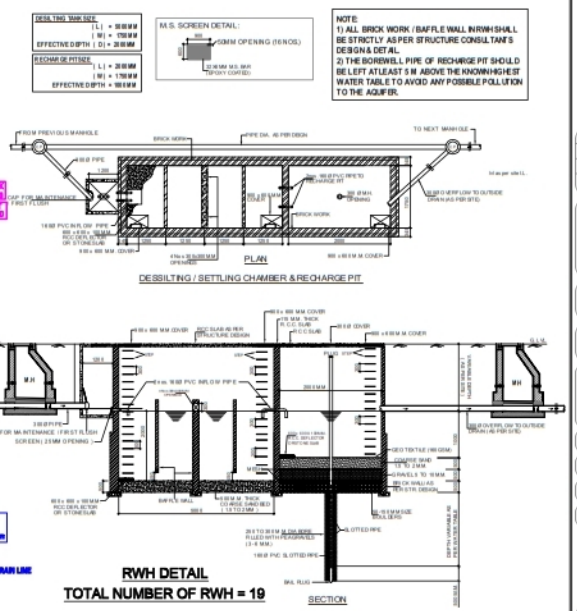

LEGEND :

S. No.	SYMBOL	DESCRIPTION
1.	C.P.	CATCH PIT
2.		UNDER GROUND PIPE DRAIN
3.		RAIN WATER HARVESTING & DESILTING TANK
4.		BASEMENT LINE
5.	F.L.	FORMATION LEVEL
6.	I.L.	INVERT LEVEL
7.	C.L.	CONNECTION LEVEL
8.	F.L. (+0.15)	INTERNAL ROAD LEVEL
9.	F.L. (0.0)	OUTER ROAD LEVEL
10.		

Rev. No.	Date	Revision
"	"	"

Project
PROPOSED GROUP HOUSING
AT PLOT NO. GH 07A, SECTOR 16B,
GREATER NOIDA WEST,
GAUTAM BUDH NAGAR, UP - 201308

Title
LAYOUT PLAN

Subtitle
RAIN WATER HARVESTING

Drawing Released For
☐ APPROVAL ☐ MUN. SUBMISSION
☐ ADVANCE COPY ☐ CONSTRUCTION

Drg. No. LUX / GN / ES-02

Scale 1 : 800 | Date

Drawn By Chinder Pal | Chd By Anand Havela

Design By Ashish Singhal

services consultant
Consummate Engineering Services (P) Ltd.
Noida Office : D - 67, Sector - 67, Noida - 201 301
Tel : 0120 2300158 (30 Lines)
Lko Office : R-864, Rohtas Plumeria, Gomti Nagar, Lucknow
Tel : 0522 4109455
e mail : mail@cesplin, website : www.cesplin