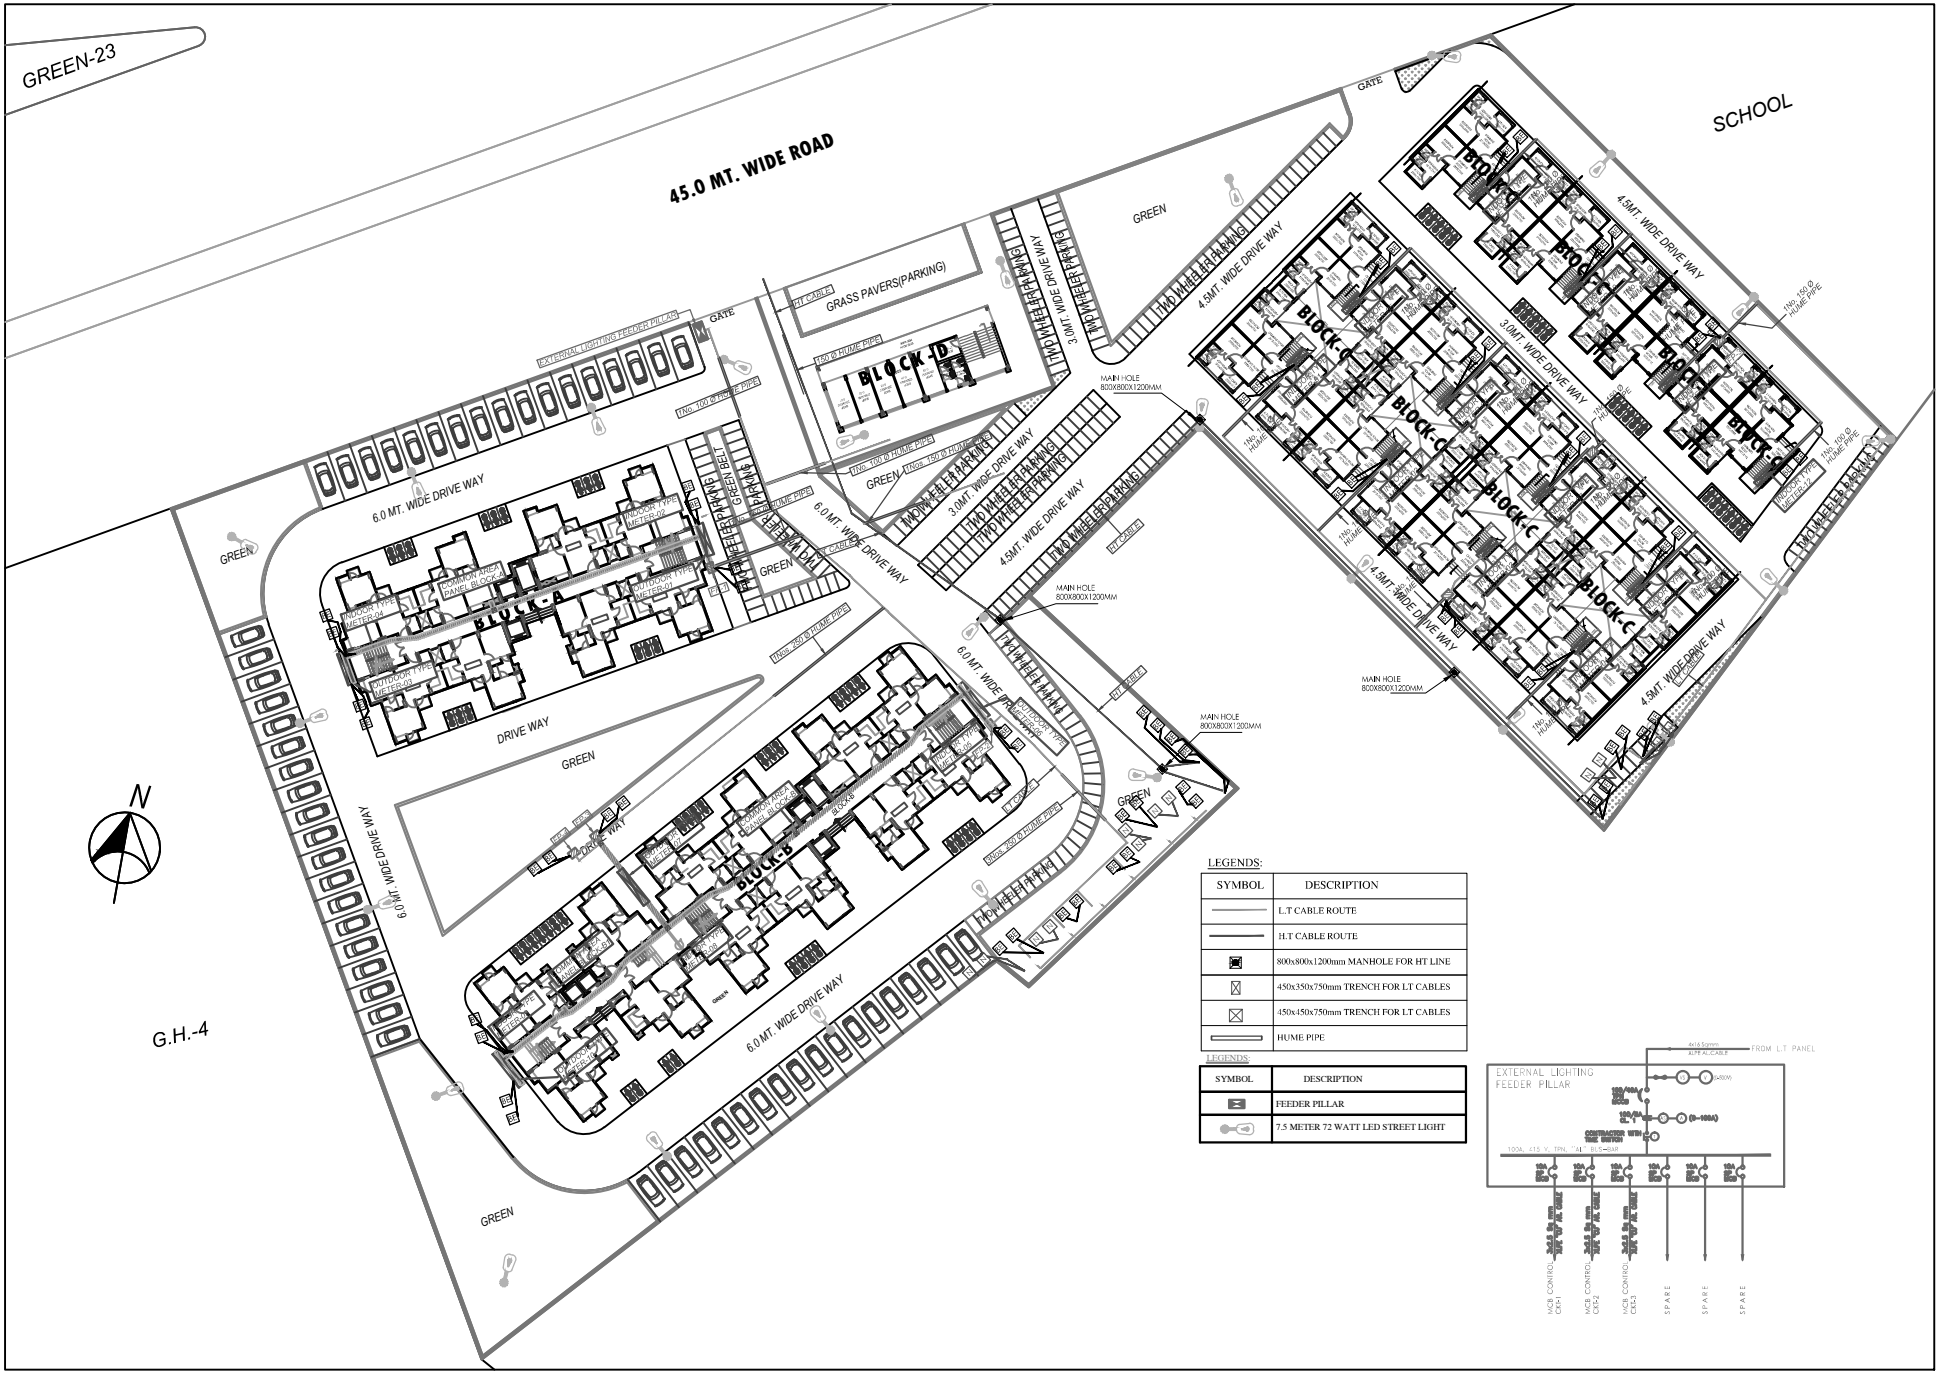

GROUP HOUSING FOR L.I.G./E.WS. AT ELDECO CITY ,I.I.M. ROAD,LUCKNOW.	PROMOTER: ELDECO CITY LTD.	DRG.NO.: services/04	ARCHITECT	DEVELOPER:	SITE ENGINEER :
		SCALE: 1:200			

EXTERNAL ELECTRICAL LAYOUT