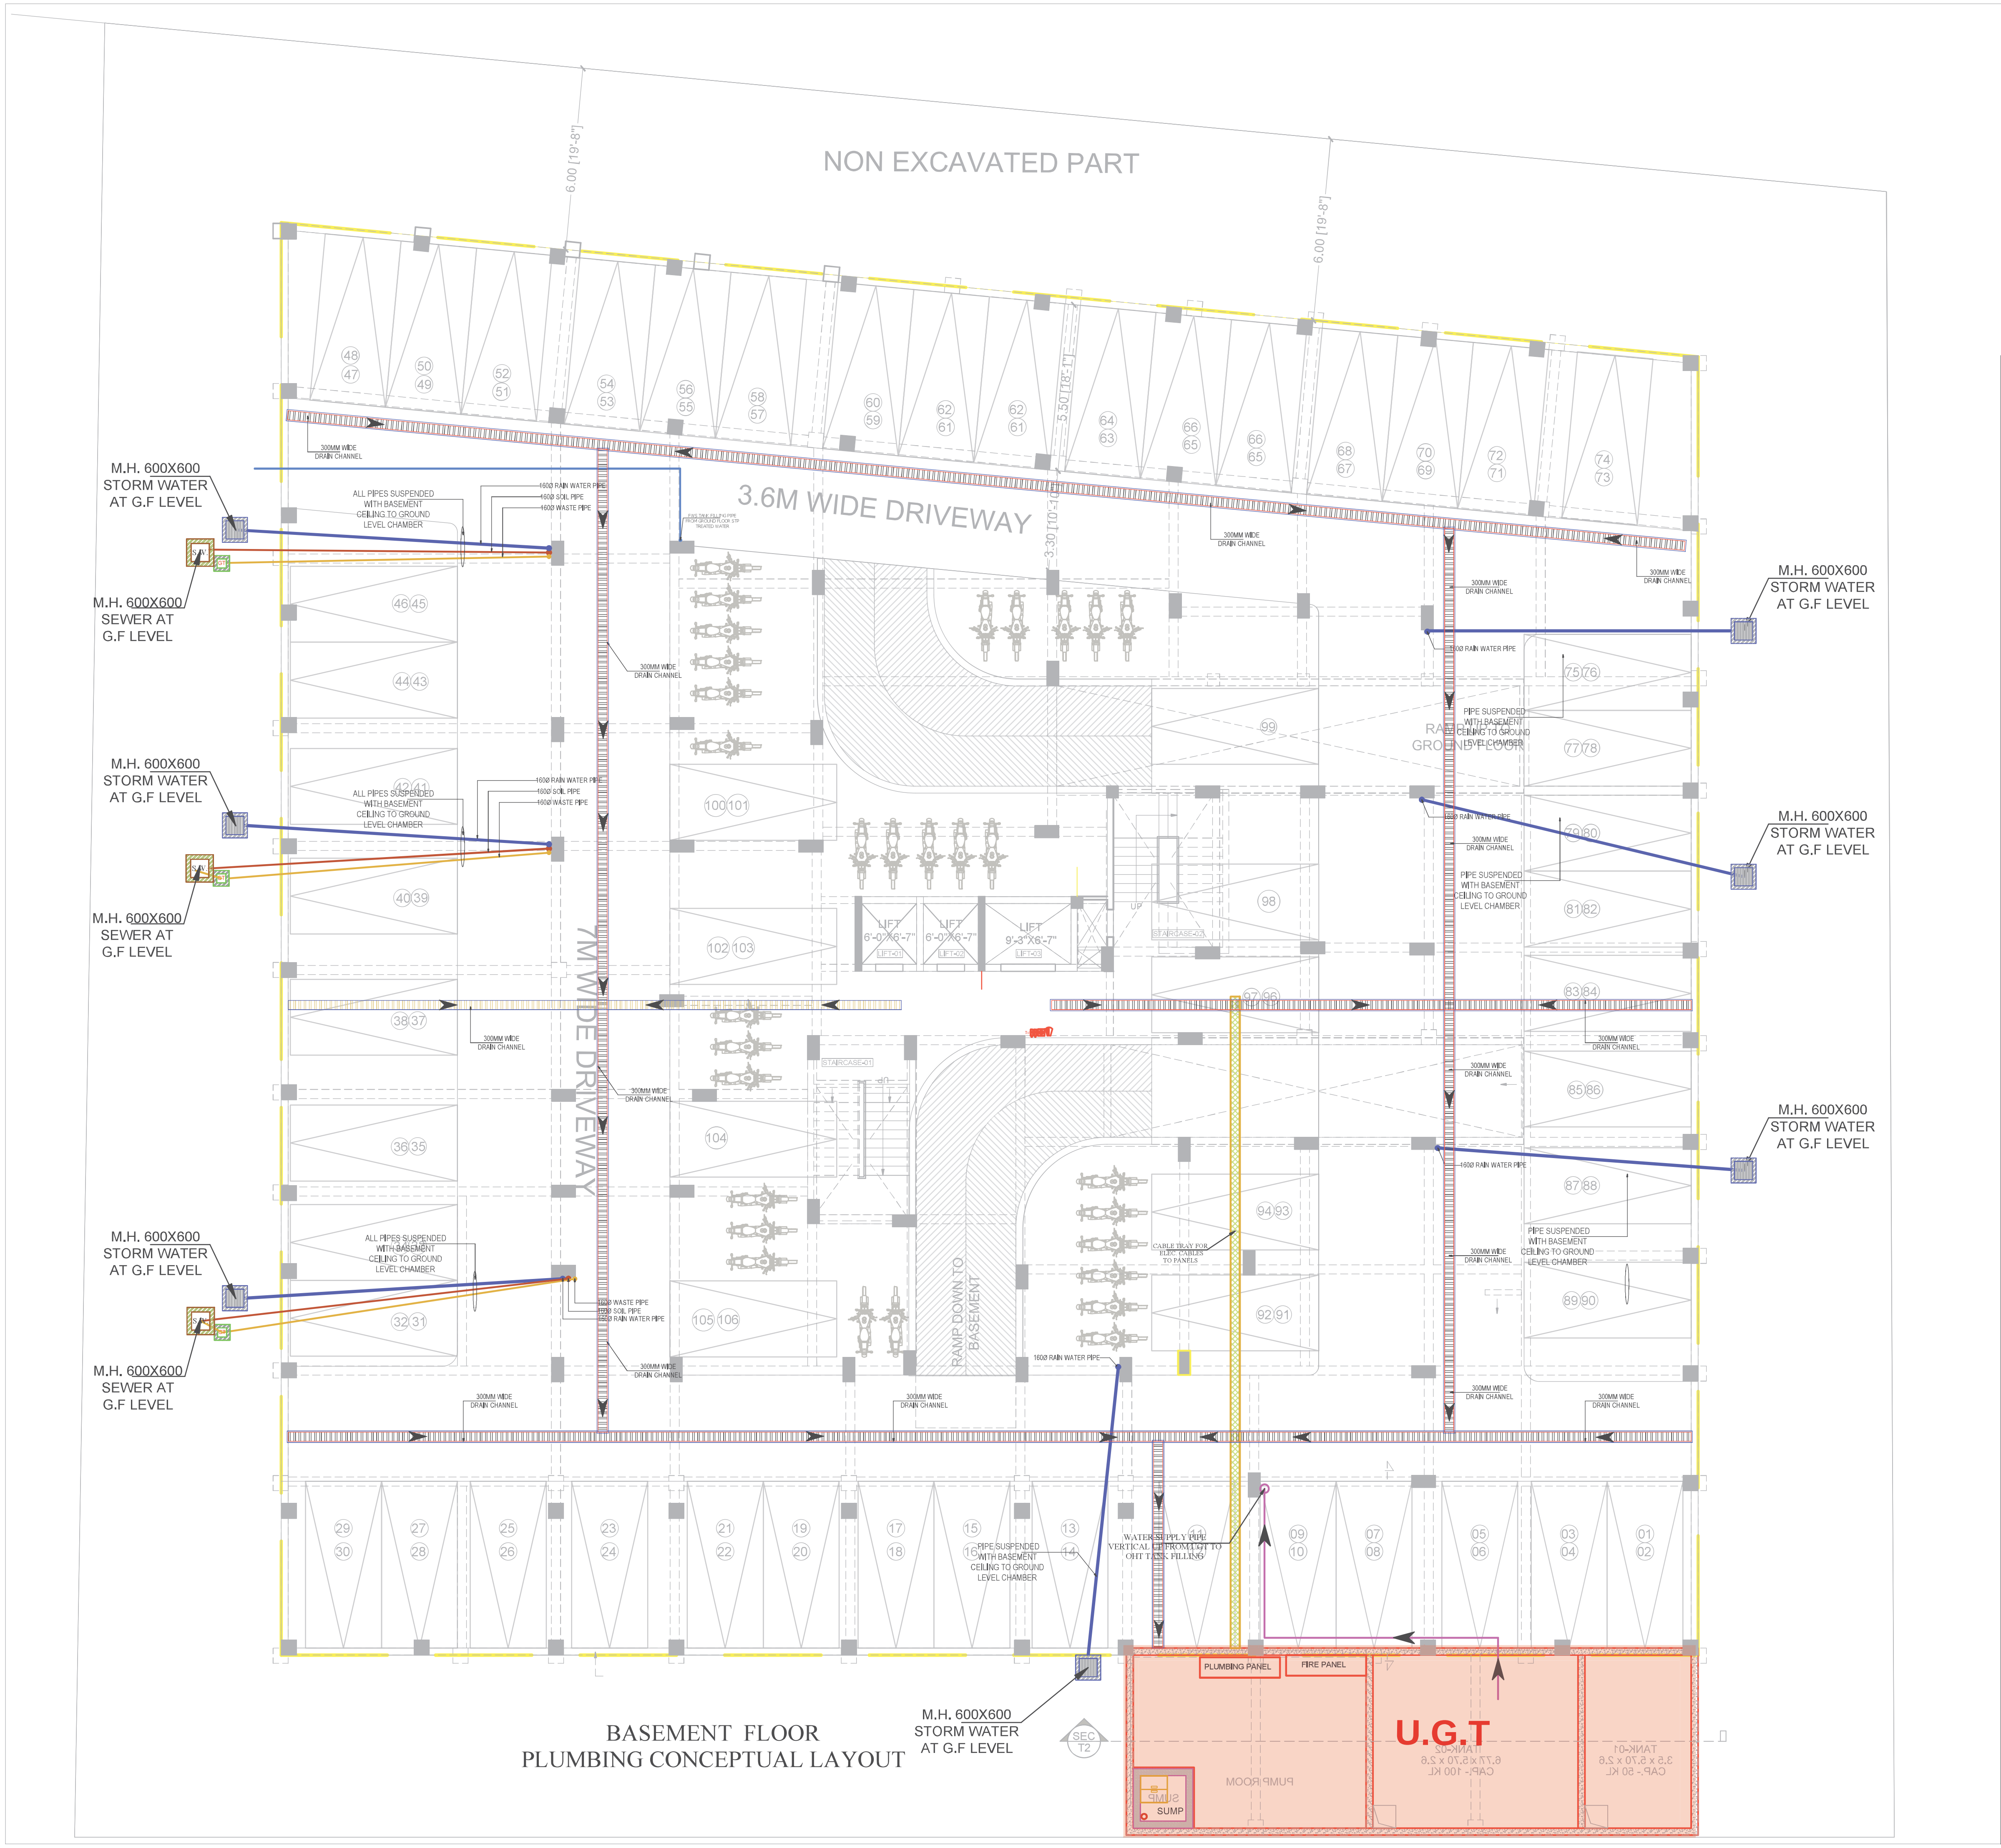

BASEMENT FLOOR
PLUMBING CONCEPTUAL LAYOUT

NOTES

- THIS DRAWING IS THE PROPERTY OF AVIGHNA ASSOCIATES AND IS NOT TO BE REPRODUCED, COPIED OR HANDED OVER TO A THIRD PARTY OR USED FOR ANY OTHER PURPOSE OTHER THAN THAT FOR WHICH IT IS INTENDED.
- DIMENSIONS ARE TO BE READ AND NOT MEASURED.
- ASSUME ANY MISSING DIMENSION FROM SITE.
- STRUCTURE & WALL AS/SITE ACTUALS.
- WALLS 4" THICK UNLESS NOTED OTHERWISE.
- PLEASE BRING ANY DISCREPANCY IN DRAWING TO ARCHITECT BEFORE COMMENCING WORK AT SITE.
- REFER STR. DRAWING FOR REINFORCEMENT .
- REFER COLUMN SCHEDULE DRAWING
- THIS DRAWING IS STRICTLY FOR DEMARCATION OF COLUMNS & EXCAVATION.
- SECTION PROVIDED FOR LEVELS.

Avighna Associates
Architects | Interi...
Master Plann...

LEGEND:-

SOIL PIPE	
WASTE PIPE	
RAIN PIPE	
COLD WATER SUPPLY (CWS)	
HOT WATER SUPPLY (HWS) WITH INSULATION	
VENT PIPE	
EXTERNAL RAIN WATER PIPE	
SEWER LINE- EXTERNAL	
SEWERAGE MANHOLE	SW
STORM WATER MANHOLE	RW
KHURRA	
GALLY TRAP	GT
FLOOR TRAP (FT)	

LEGEND:-

25 MM PIPE	
32 MM PIPE	
40 MM PIPE	
50 MM PIPE	
65 MM PIPE	
80 MM PIPE	
100 MM PIPE	
150 MM PIPE	
WALL SPRINKLER	
CEILING SPRINKLER	
150 MM FIRE HYDRANT MS PIPE	
BALL VALVE	
EXTERNAL FIRE HYDRANT	EFH
EXTERNAL FIRE HOSE CABINAT	EFHC
FIRE HOSE CABINAT	FHC
FIRE EXINGUISHER	FE
4 WAY FIRE BRIGADE INLET	

MEP CONSULTANT : --
cube consultant
A-8, PATH NO. 4, JAMUNA NAGAR,
SODALA, JAIPUR-302006,
MAIL: - cubemep@gmail.com,
Ph. No. 0141 2221089
Mob. No. +91 9214308430 ,

DEALT BY : --	REVISION : --	DATE : --
AMAN GUPTA	R0	08-05-2025

CLIENT:-
M/S GANPATI INFRATECH

PROJECT:-
GANPATI ESTATE
TOWER-C

DWG. TITLE:-
BASEMENT PLUMBING LAYOUT

avighna associates
ARCHITECTS, INTERIOR DESIGNERS & PLANNERS
studio: 3rd floor block b office no 303, vinayak plaza, maldhiya, Varanasi -221010, U.P.
phone: 9648888895
email: projects@avighnastudio.com

SCALE	N.T.S.	NORTH	REV.
DATE	08-05-2025	N	
DRG. STATUS	G.F.A.		
DEALT BY	SHIVANI	DRG. NO.	
CHECKED BY	KUNAL	AA_GE_TC_MEP_P-01	