27/148

ELEVATION

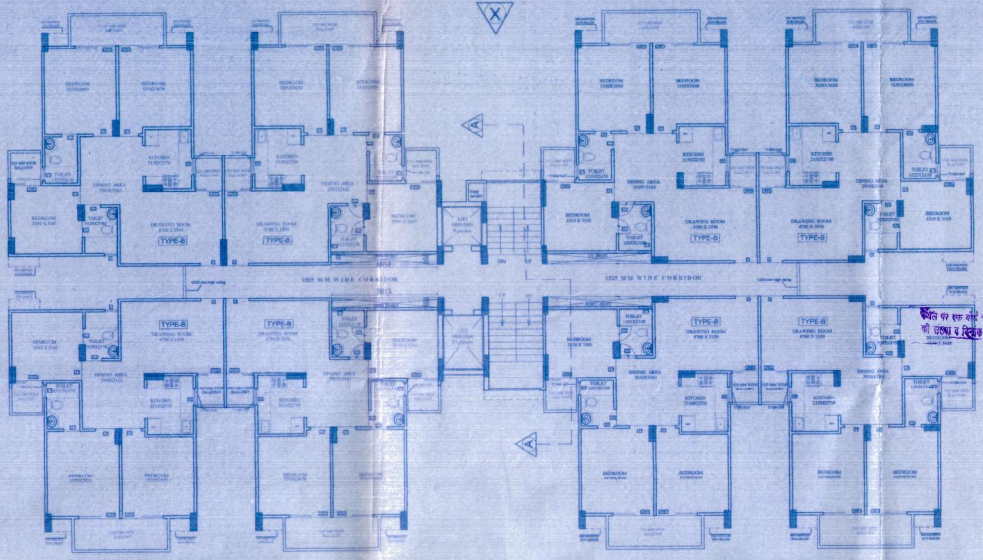

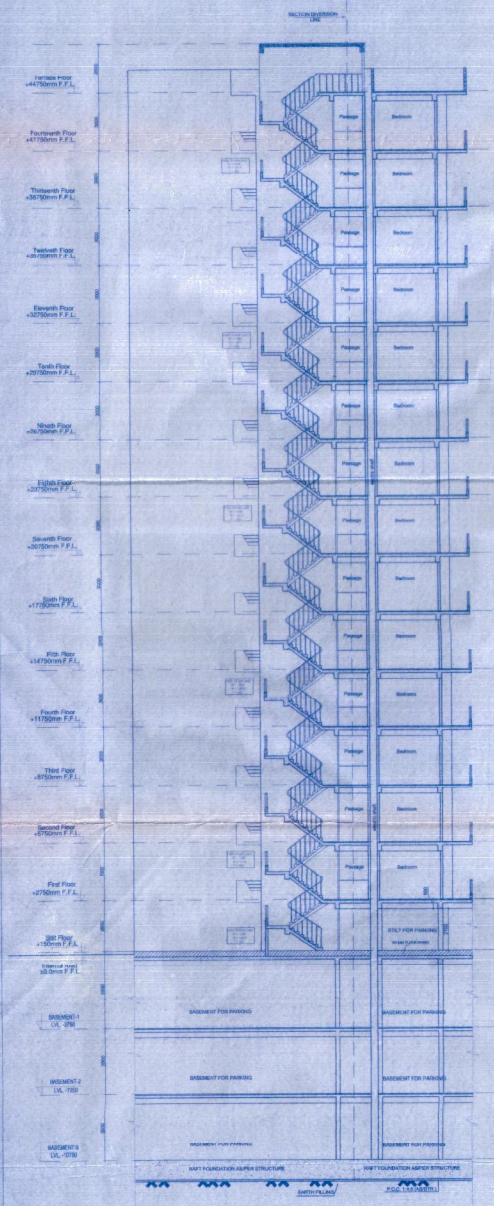

SECTION - AA

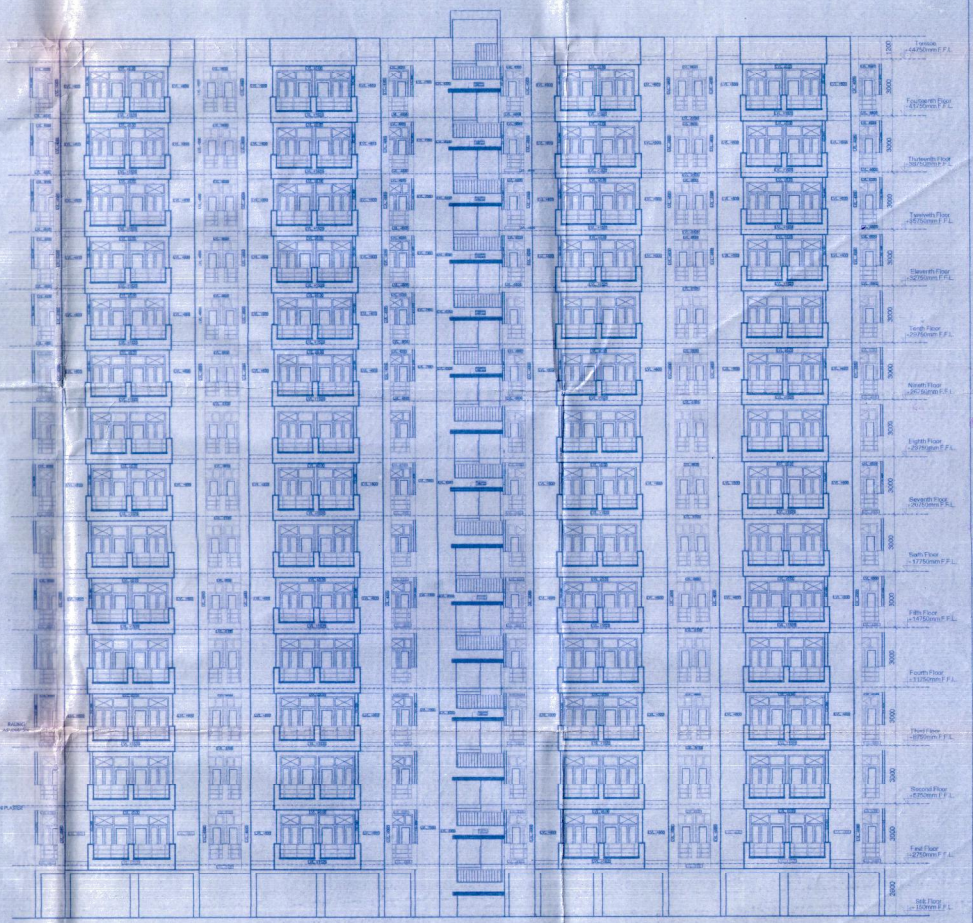

FRONT ELEVATION

PROJECT :	OWNER:		DRAWING TITLE		
ADDITION & ALTERATION IN SUBMISSION DRAWING FOR GROUP HOUSING " FORTUNE RESIDENCY "AT KHASRA NO -1123 &1116 AT VILLAGE NOORNAGAR GHAZIABAD (UP)	M/s. VASU INFRASTRCTURE (P.) LTD AND OTHERS	For VASU Infrastructure (P) Ltd. Director RAJKUMAR SHARMA Architect Regd. No. CA/2011/	ELEVATION & SECTION (BLOCK - F)		Aashirwad Architectural Services Pvt. Ltd. Architects, Engineers, Interior Designers, Town Planners Office: 5/1,FLAT NO.3,ROOP NAGAR,DELHI-110007 Phone: 9871397751, 9810778101 Email: aashirwadarchitects@yahoo.com
		OWNER'S SIGN		ARCHITECT'S SIGN.	SCALE: NTS | DEALT BY: POOJA SHARMA | CHECKED BY: | DRG. No.: SD-31