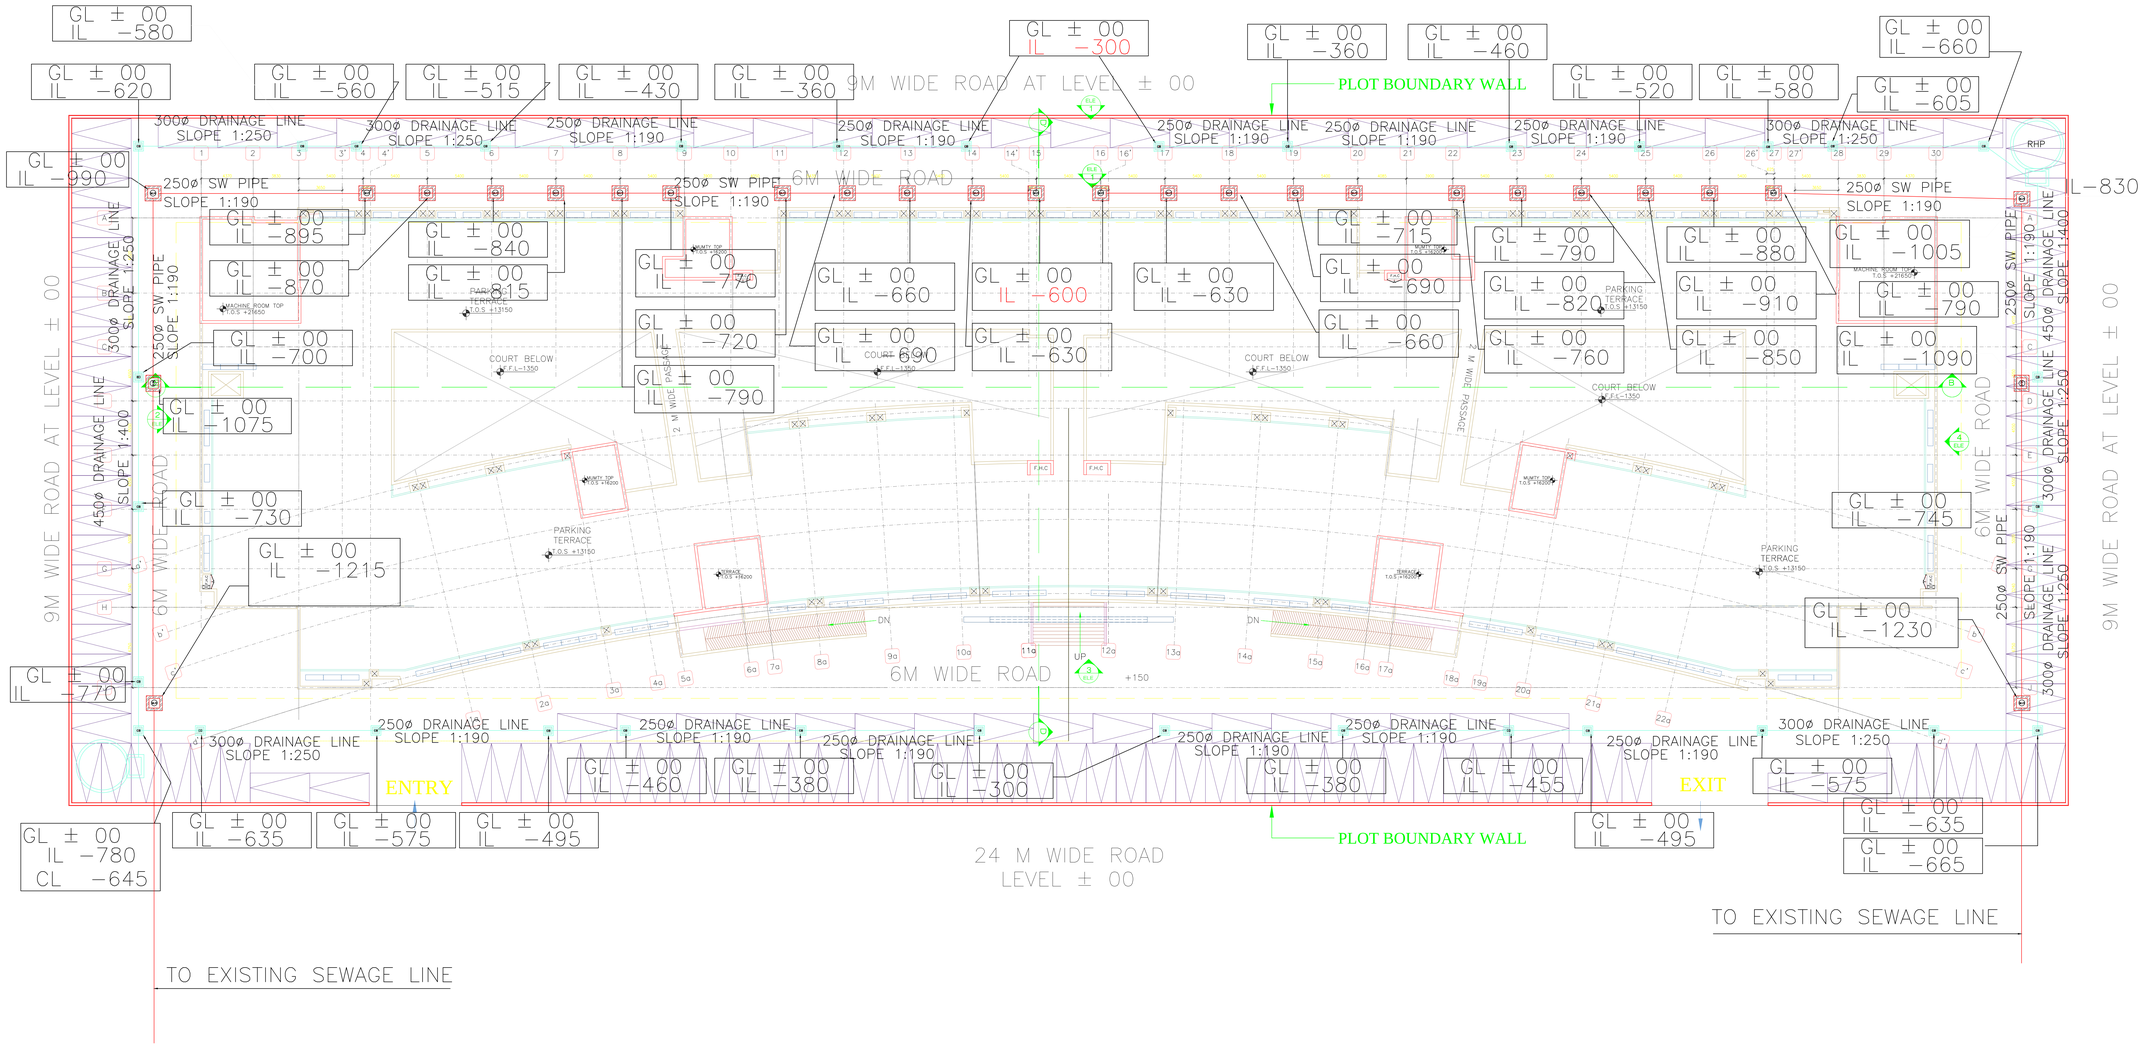

LEGEND	
1.	150ø SOIL & VENT PIPE
2.	150ø WASTE & VENT PIPE
3.	160 OD RAIN WATER PIPE
4.	ø CWS RISER
5.	110 OD WASTE PIPE
6.	ø CWS DN. TK. PIPE

F.T	FLOOR TRAP 100X100
F.D	FLOOR DRAIN 100X50
FCO	FLOOR CLEAN OUT 100X100
UT	URINAL TRAP 100X100
FCO	FLOOR CLEAN OUT

NOTES	
1.	W.C TO SOIL STACK 100ø PIPE
2.	F.T TO WASTE STACK 100ø PIPE
3.	F.D TO F.T 50ø WASTE PIPE
4.	WASH BASIN TO F.T 40ø WASTE PIPE
5.	KITCHEN SINK TO F.T 50ø WASTE PIPE
6.	F.T TO G.T 100ø WASTE PIPE
7.	SOIL STACK TO M.H 100ø PIPE
8.	WASTE STACK TO G.T 100ø PIPE
9.	URINAL TO U.T 50ø SOIL PIPE

DATE	REMARKS	REV. NO.

REVISIONS:

DISTRIBUTION OF PRINTS:

DATE				
ISSUED TO				
NO. OF PRINTS				
DATE				
ISSUED TO				
NO. OF PRINTS				

OWNER

ansal API

ANSAL PROPERTIES & INFRASTRUCTURE LTD.
115,ANSAL BHAWAN
16, KASTURBA GANDHI MARG
NEW DELHI 110 001.

Sheet Title:
STILT FLOOR
PLUMBING LAYOUT

Project:
LSC, SECTOR-A
LUCKNOW

Architect.
MAAS
ARCHITECTURE, INTERIORS, PLANNING
D-229, Basement, sarvodya Enclave, New Delhi-110017
Ph. : 011-41829970, 71, 72 Fax : 011-41829973
E-mail : studio@maasarchitects.net
Website : www.maasarchitects.com

Scale: 1:250	Drg. No.	Rev. R1
Date: 05/12/2013 Drawn: Dinesh Ckkd: Vivek Jain	PL-1	GOOD FOR CONSTRUCTION

Electrical Consultant :-
AMPOWER CONSULTANCY SERVICES
B-222, SECOND FLOOR, NARAINA INDUSTRIAL
AREA PHASE-I, NEW DELHI -28
PH:-25895772,41414735

Plumbing and Fire Protection Consulting Services
SYSTEM CONSULTANCY SERVICES
I - 4/22, Sector 16, Rohini
Email: writetoscs@gmail.com