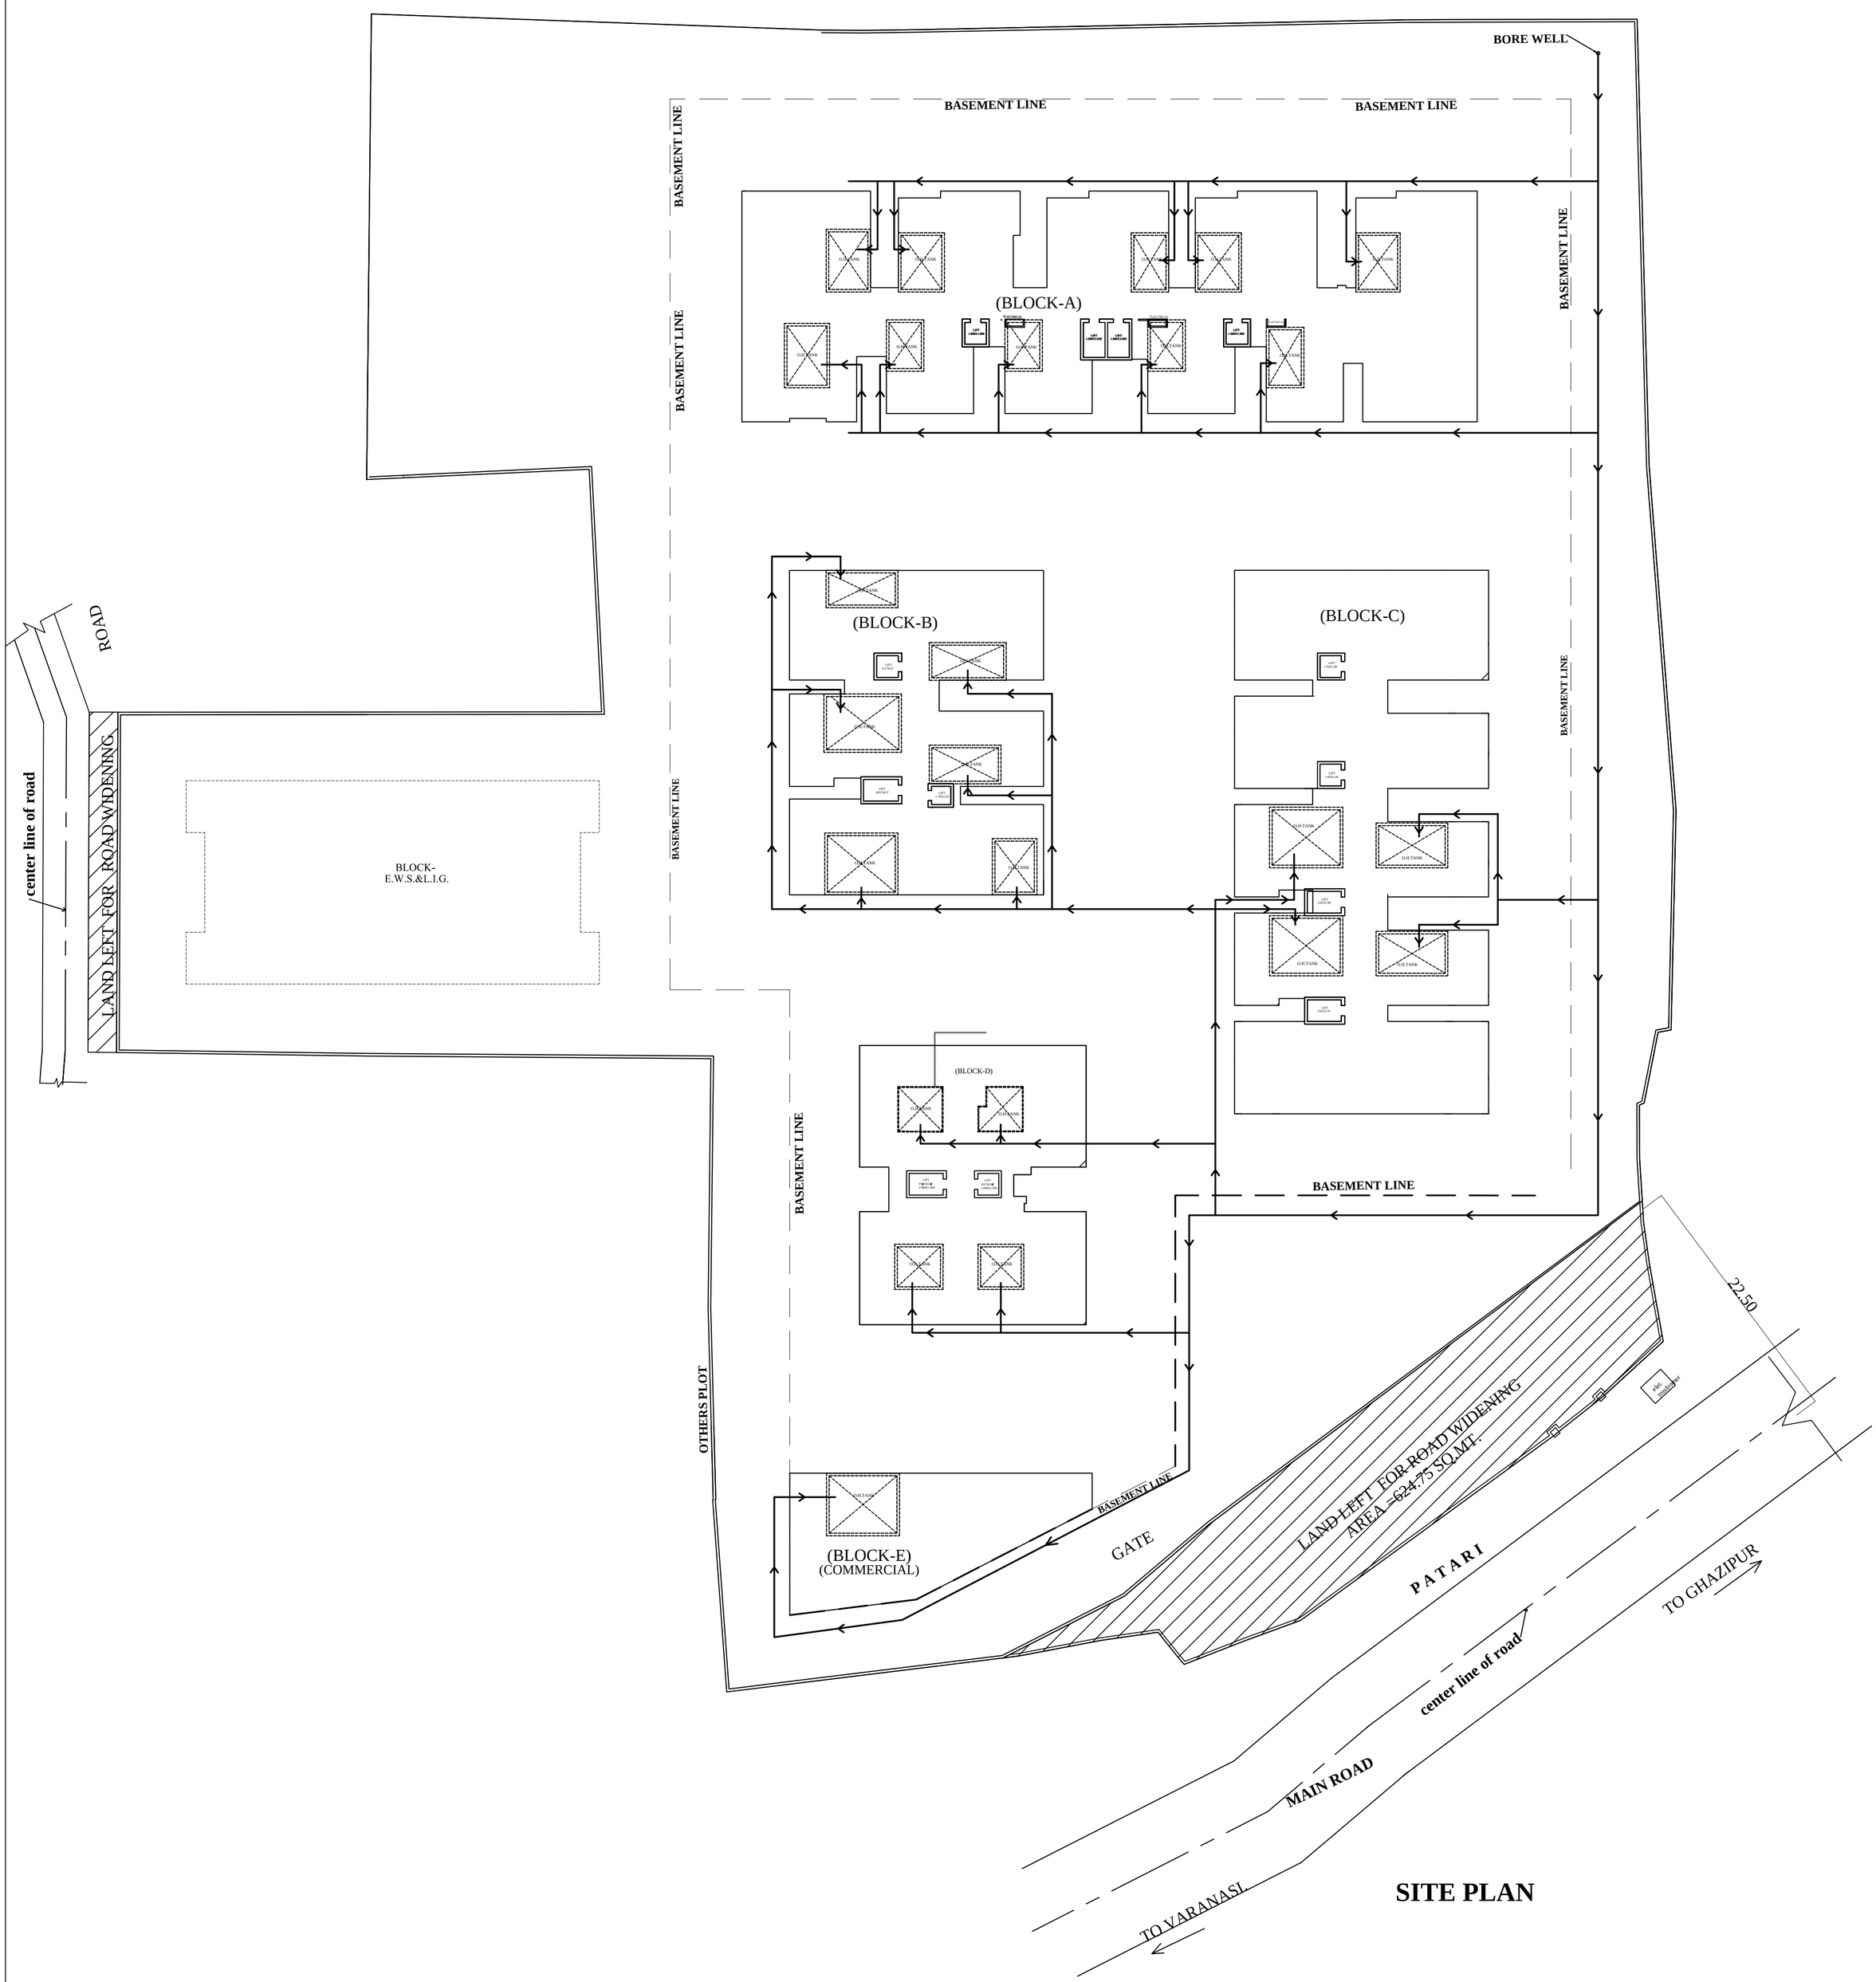

SITE PLAN

PROPOSED ORBIT CITY PLAN FOR ASHAPUR MAUZA- HIRAMANPUR, PARGANA- SHIVPUR, TEHSIL & DISTT.-VARANASI.

It is hereby certified that the structural and foundation design of the building for which map and plans are submitted for approval satisfy the safety requirements as stipulated in the relevant Indian Standard Codes, National Building Code, guidelines and documents specified in Annexure - 2 of Housing Department of Government of Uttar Pradesh vide G.O. No. 570/9-A-1-Bhookamp Rodhi (A.B.) dated February 3, 2001.

Note:
THIS DRAWING IS THE PROPERTY OF M/S. SRISHTI, AND IS NOT TO BE COPIED OR REPRODUCED WITHOUT THEIR PERMISSION.

Note : All dimensions are in meters.

OWNER'S SIGN

(1) SHREE BALAJI BUILDTECH THROUGH ITS PARTNERS
(i) SHALABH GUPTA
&
(ii) SAMEER GUPTA BOTH S/O DR. S.P.GUPTA

(2) GANPATI BUILDERS & DEVELOPERS THROUGH ITS PARTNERS
(i) M/S NIP HOUSING CREDIT& DEVELOPMENT LTD.THROUGH ITS DIRECTOR
ALOK ROY S/O LATE DR. T.N.ROY
&
(ii) ARJUN KAPOOR S/O SHRI ANIL KAPOOR

(3) ALOK ROY S/O LATE DR. T.N.ROY
(4) ARJUN KAPOOR S/O SHRI ANIL KAPOOR
(5) AJAY TRIVEDI S/O LATE SATYA NARAYAN TRIVEDI
(6) AMIT PANDEY S/O SHRI SHYAM NARAYAN PANDEY
(7) RISHI KUMAR JAISWAL S/O SHRI VIJAY KUMAR JAISWAL
(8) KEDAR NATH PARIKH S/O SHRI RAM GOPAL PARIKH
(9) NEEL KANT GUPTA S/O LATE BHOLA NATH GUPTA

BUILDER'S SIGN

MAX-1 INFRATECH
THROUGH ITS PARTNERS

(i) M/S NIP HOUSING CREDIT& DEVELOPMENT LTD.THROUGH ITS DIRECTOR
AJIT KUMAR SRIVASTAVA
S/O LATE KAMALA PRASAD SRIVASTAVA
&
(ii) ARJUN KAPOOR S/O SHRI ANIL KAPOOR

DRG. TITLE:- WATER SUPPLY PLAN

ARCHITECT'S SIGN

Scale-1:100

Dealt By-RAM SAJIVAN

Chkd.By- S.P.Dhawan

Project No.A.SRI./29.01.2019

Drg. No. F.-

N

S R I S H T I
ARCHITECTS, PLANNERS,INTERIOR DESIGNERS
5, CHANDRIKA COLONY, VARANASI - 221 002
PHONE NO. - 2225150