LEGEND :-		
S. No.	SYMBOL	DESCRIPTION
1.		LT CABLE
1.		LV CABLE (OPTICAL FIBER)
2.		LT CABLE TRENCH 1200(W)X1000(D)
3.		HT CABLE TRENCH 1200(W)X1200(D)
4.	E	600X600 ELECTRICAL MANHOLE
5.	E	1200X1200 ELECTRICAL MANHOLE
6.		450X450 LV MANHOLE

S. No.	IMPORTANT NOTE:-
1.	ALL FOUNDATION OF FEEDER PILLAR SHALL BE DESIGNED BY STRUCTURE CONSULTANT AS/VENDOR INPUT

S. No.	IMPORTANT NOTE:-
1.	HEIGHT OF LT /HT & METER PANEL ROOM SHALL BE 3.6 M
2.	ALL FOUNDATION OF EQUIPMENT SHALL BE DESIGNED BY STRUCTURE CONSULTANT AS/VENDOR INPUT
3.	ARCH PLAN OF HT/LT/METER ROOM SHALL BE ISSUED BY ARCHITECT

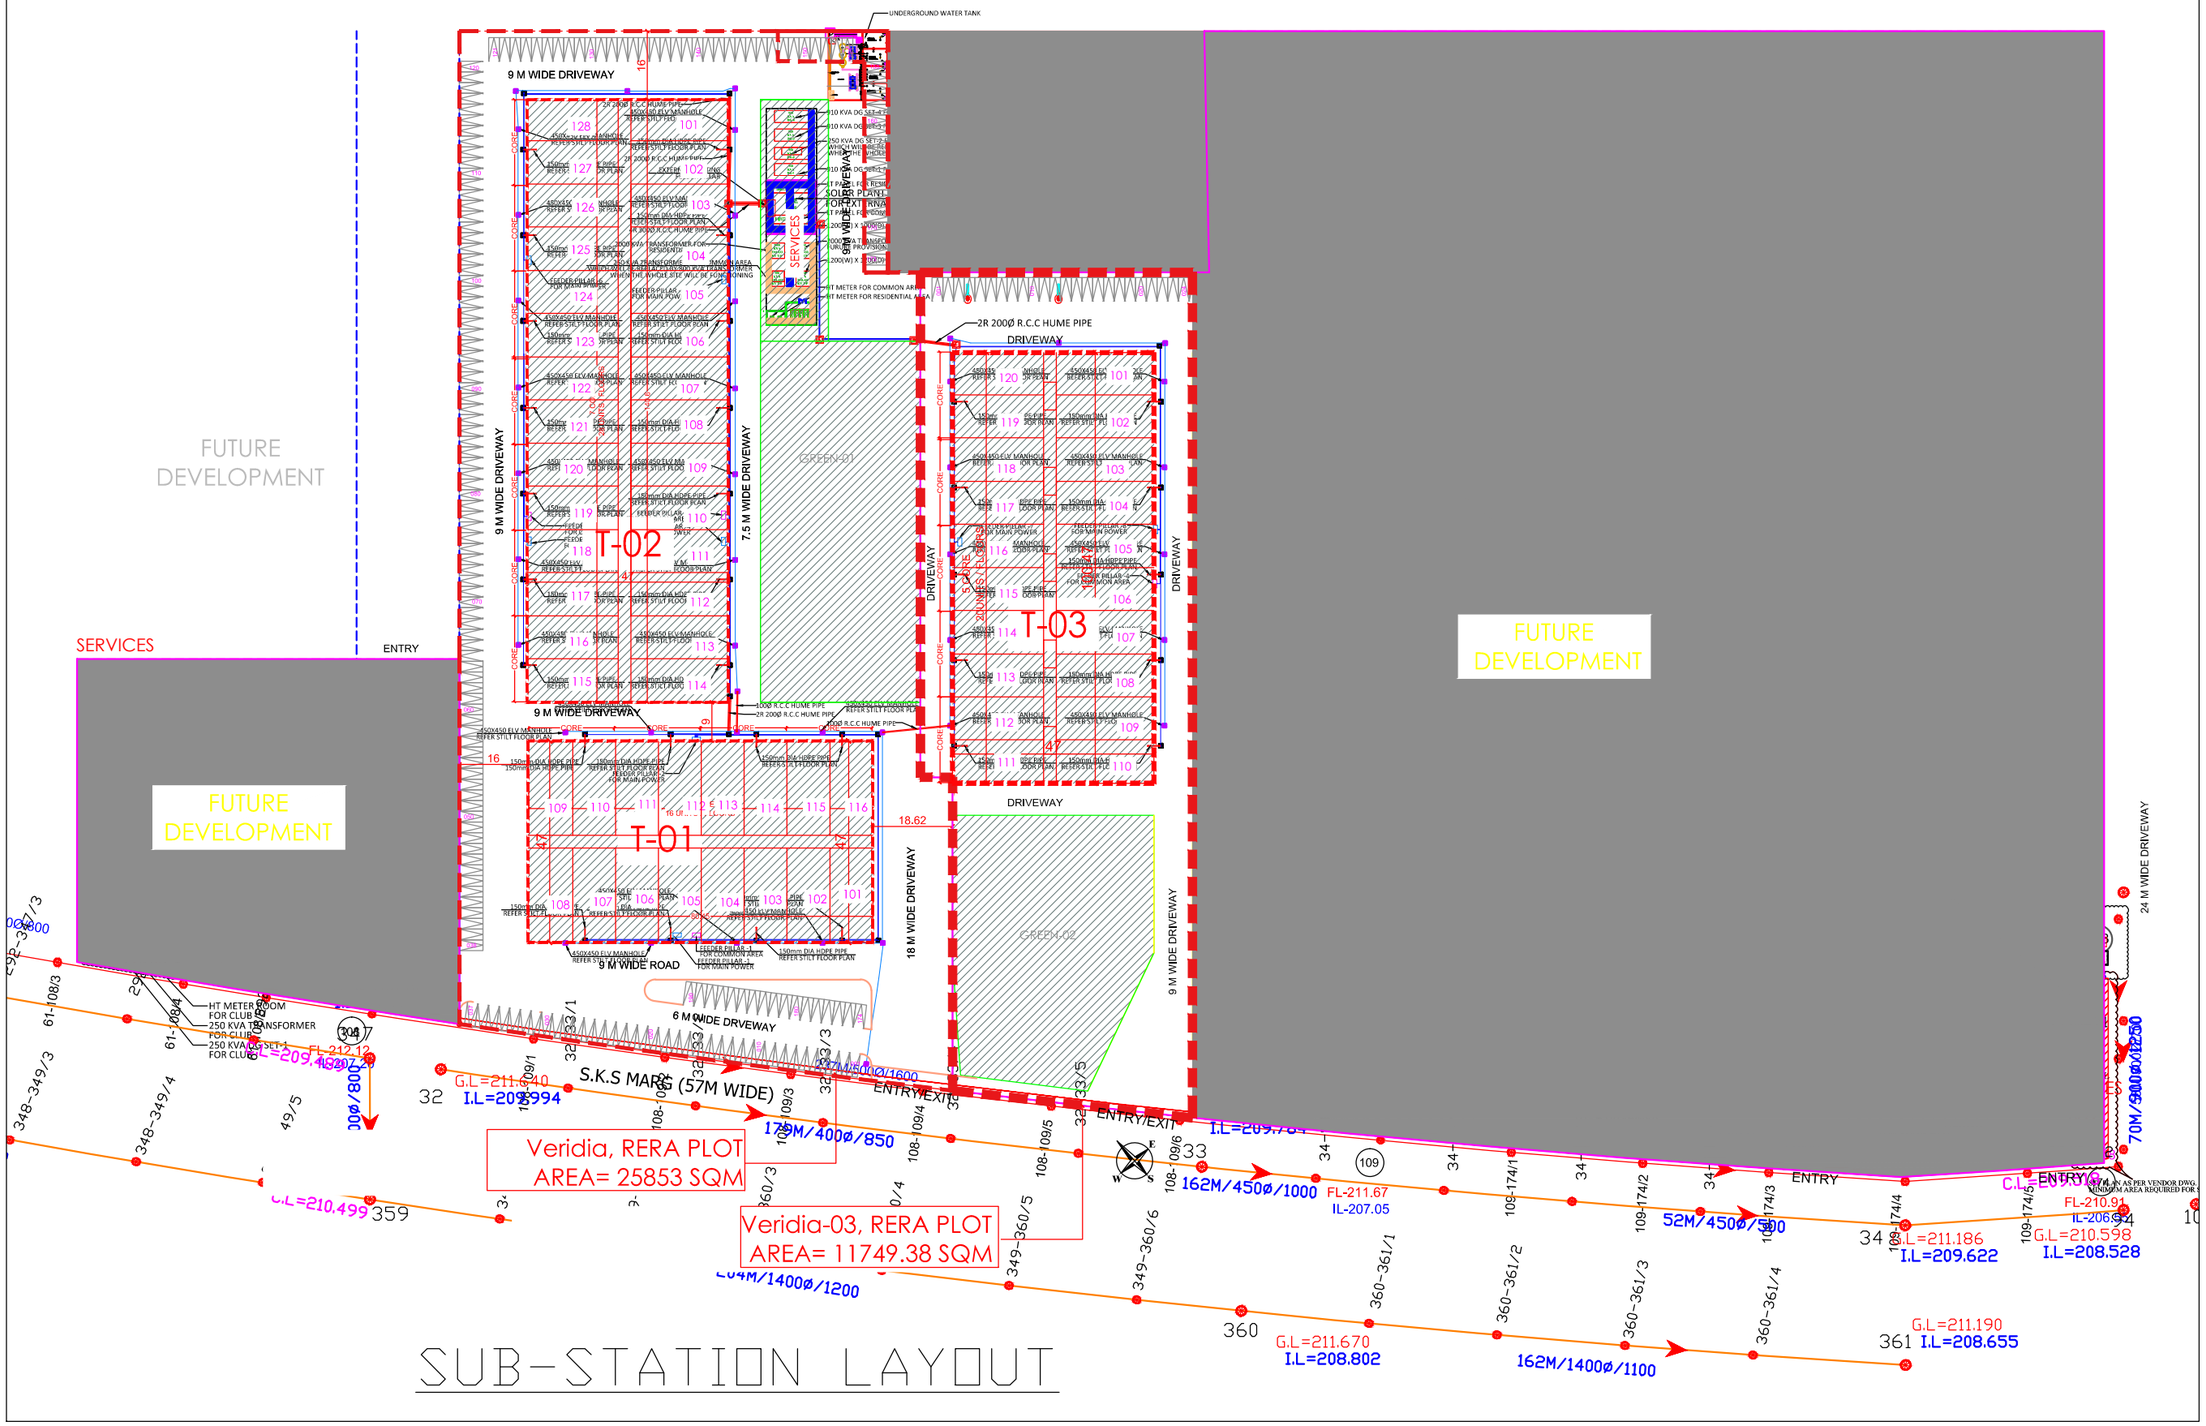

SUB-STATION LAYOUT