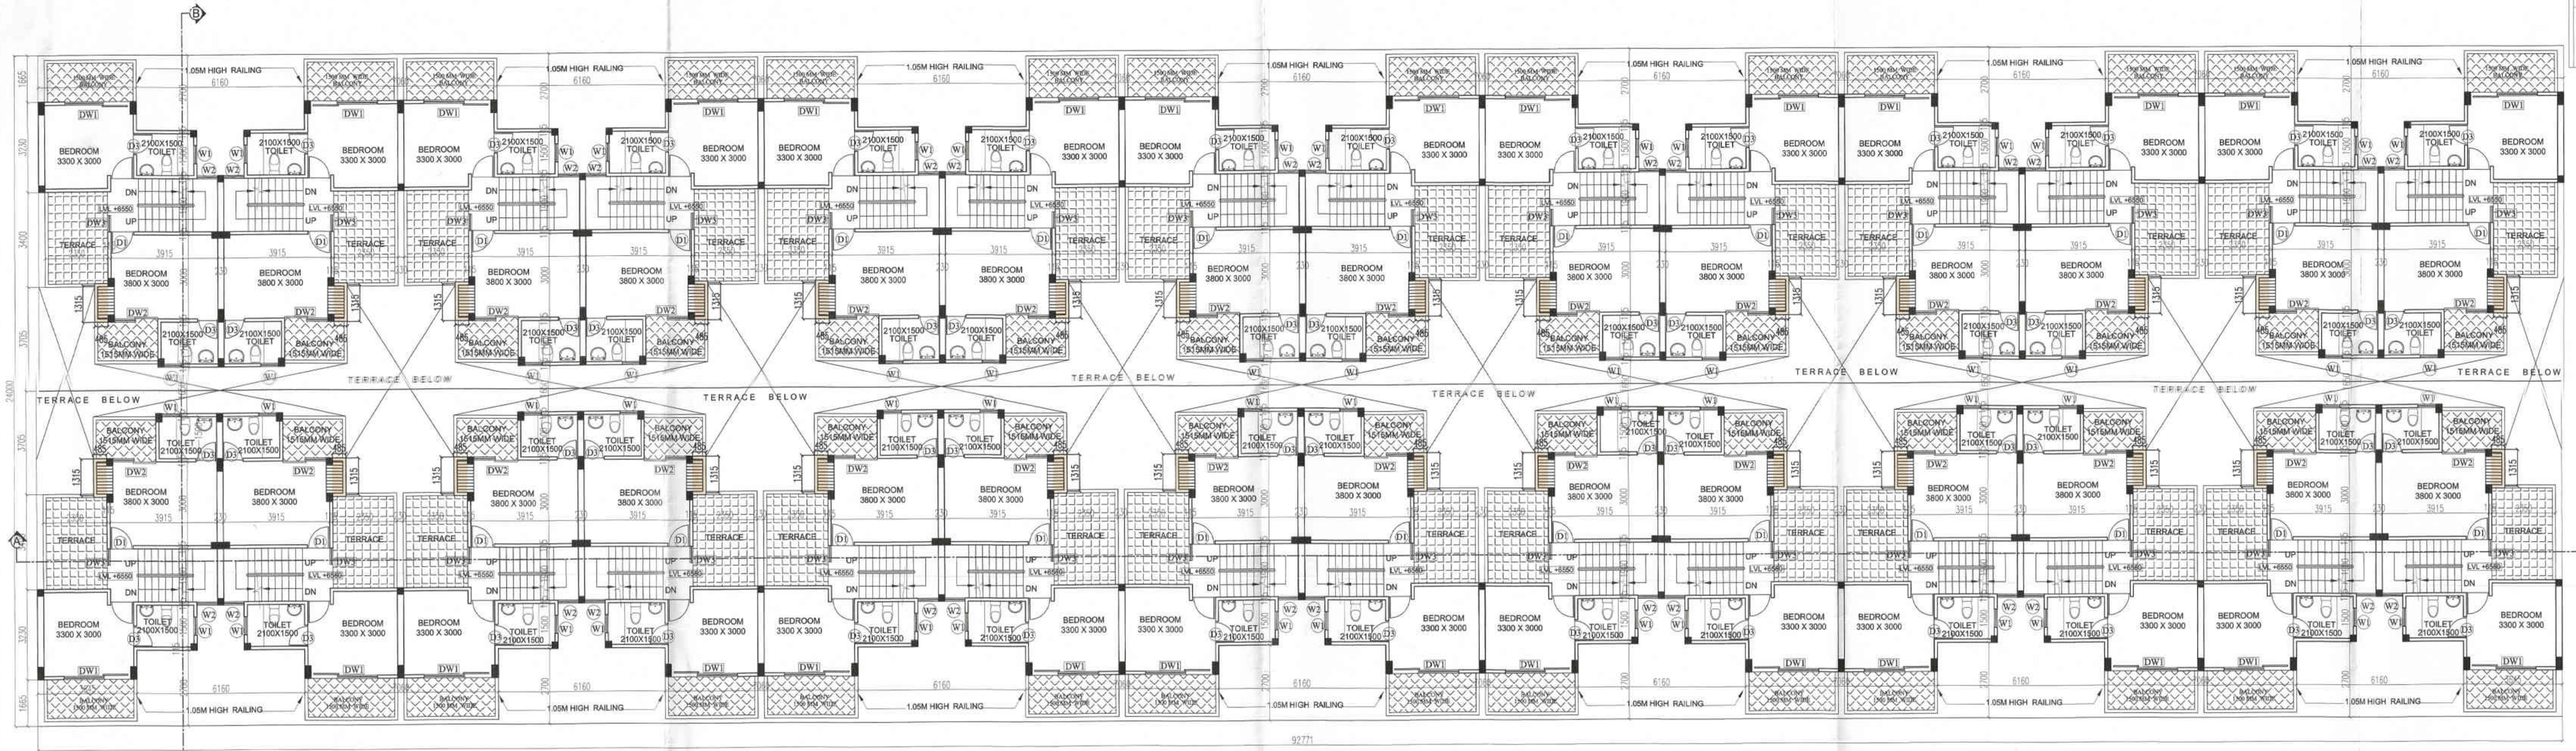

2ND FLOOR PLAN

TERRACE PLAN

SHEET NO.- 28

TYPE - I

FLOOR PLANS

APPROVED
Vide Letter No. 6548 Dated 19/05/2015
Valid up to Dated 5/6/2015

DOORS/WINDOWS SCHEDULE				
S.NO.	TYPE	SIZE (mm)	S.L.	L.L.
1.	D1	900 X 2100		2150
2.	D2	915 X 2100	5M (Fire)	2150
3.	D3	750 X 2100		2150
4.	D4	950 X 2100	-	2150
5.	W1	650 X 1250	900	2150
6.	W2	750 X 1250	900	2150
7.	W3	435 X 1250	900	2150
8.	DW1	2445 X 2150	450	2150
9.	DW2	1585 X 2150	450	2150
10.	DW3	1435 X 2150	450	2150

REVISE SUBMISSION DRAWING

SHEET TITLE

PLAN , ELEVATION ,
SECTION & AREA DETAIL
(TYPE - I UNIT)

ARCHITECT:
DEVELOPMENTS CONSULTANT
ARCHITECTS ENGINEERS & PLANNERS
209-C,MASJID MOTH, ("R" BLOCK,N.D.S.E.-II)
PHONE: 011- 26254880,26254881

PROJECT :
PROPOSED IT/ITES BUILDING
FOR M/S SHUBH ADVISORS PVT.LTD.
ON PLOT NO.- 31 , SECTOR KP-V
GREATER NOIDA, G.B. NAGAR (UP)

SCALE 1:100 | DATE : 30 / 11 / 2015

ARCHITECT'S SIGNATURE

A. PATWAL
a.Ltd. CA/88/11752
209-C, Masjid Moth
New Delhi-110049

OWNER'S SIGNATURE

For Shubh Advisors Pvt. Ltd.

Authorised Signatory