PODIUM 1 LOWER LEV. PLAN

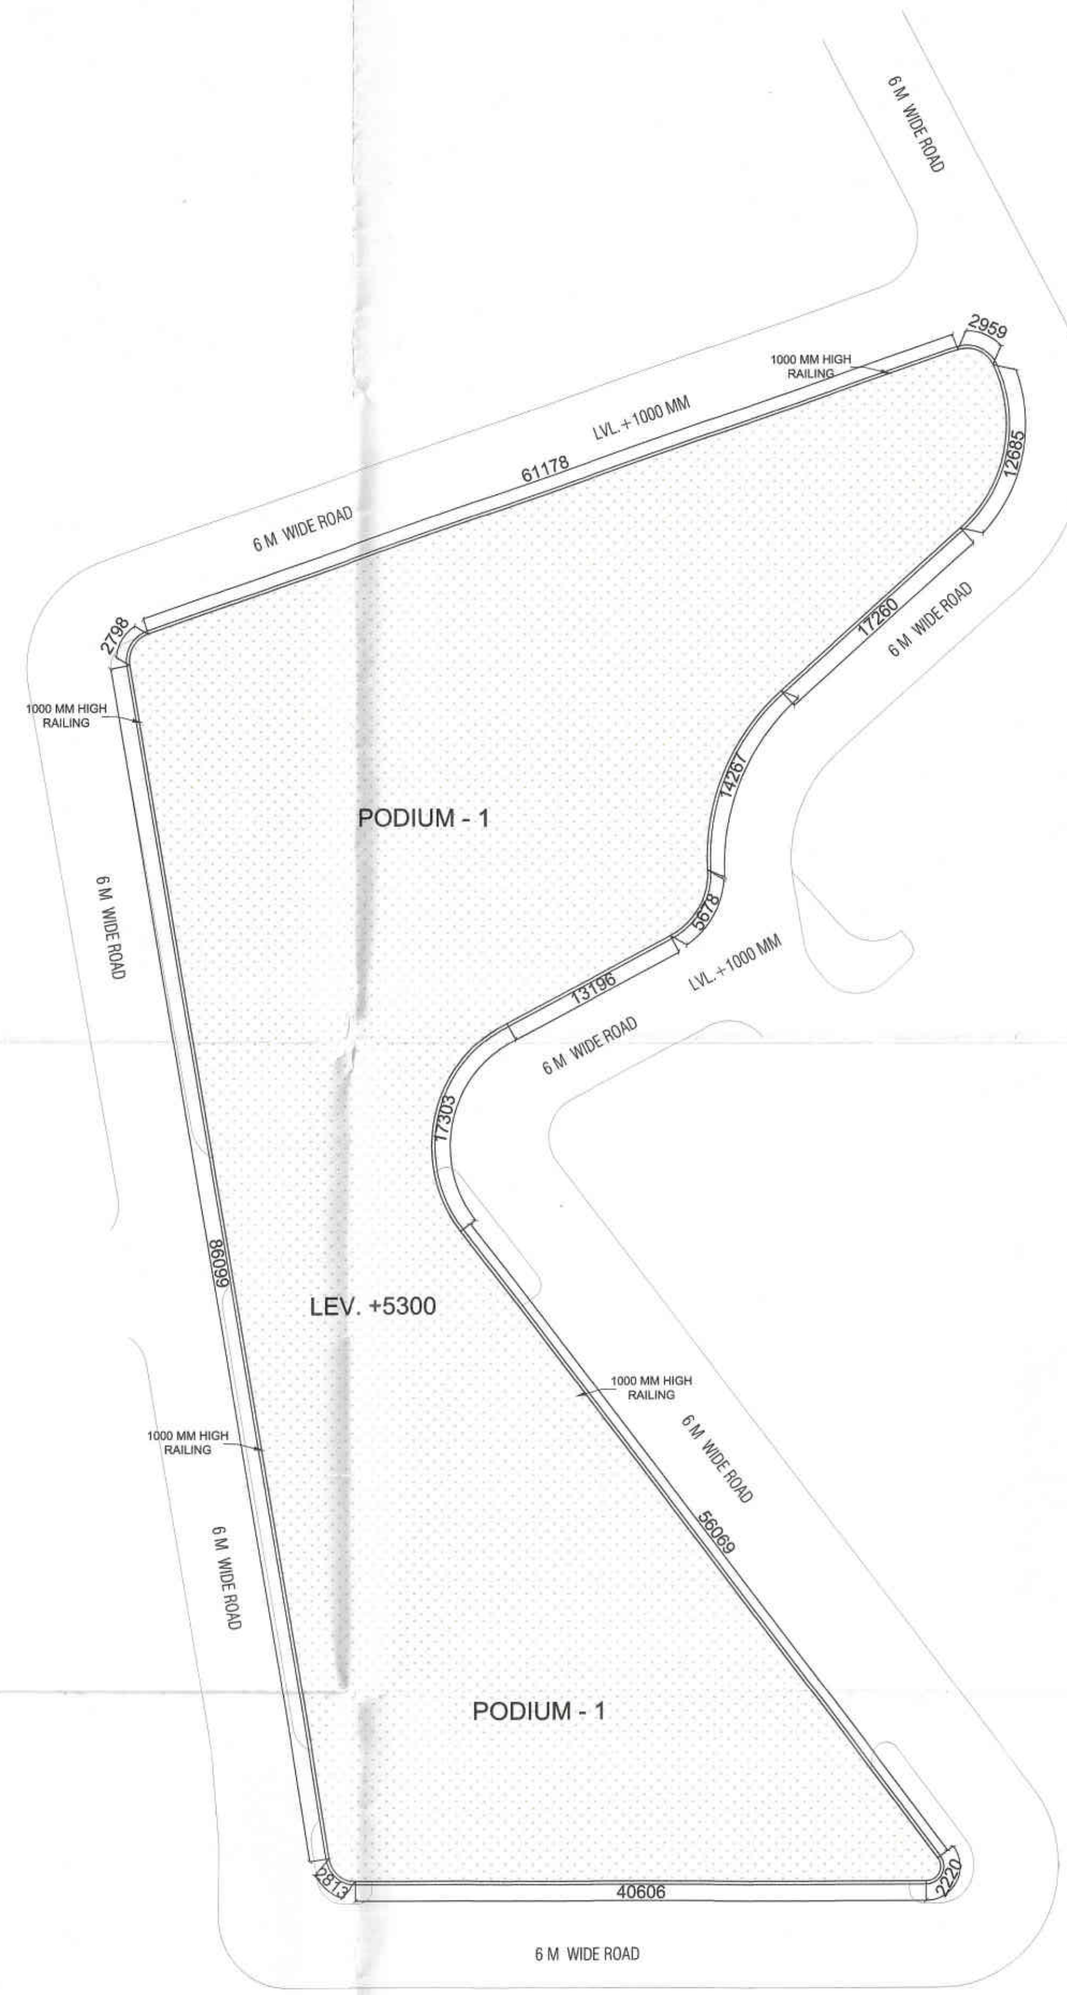


PODIUM 1 UPPER LEV. PLAN

PODIUM 2 LOWER LEV. PLAN

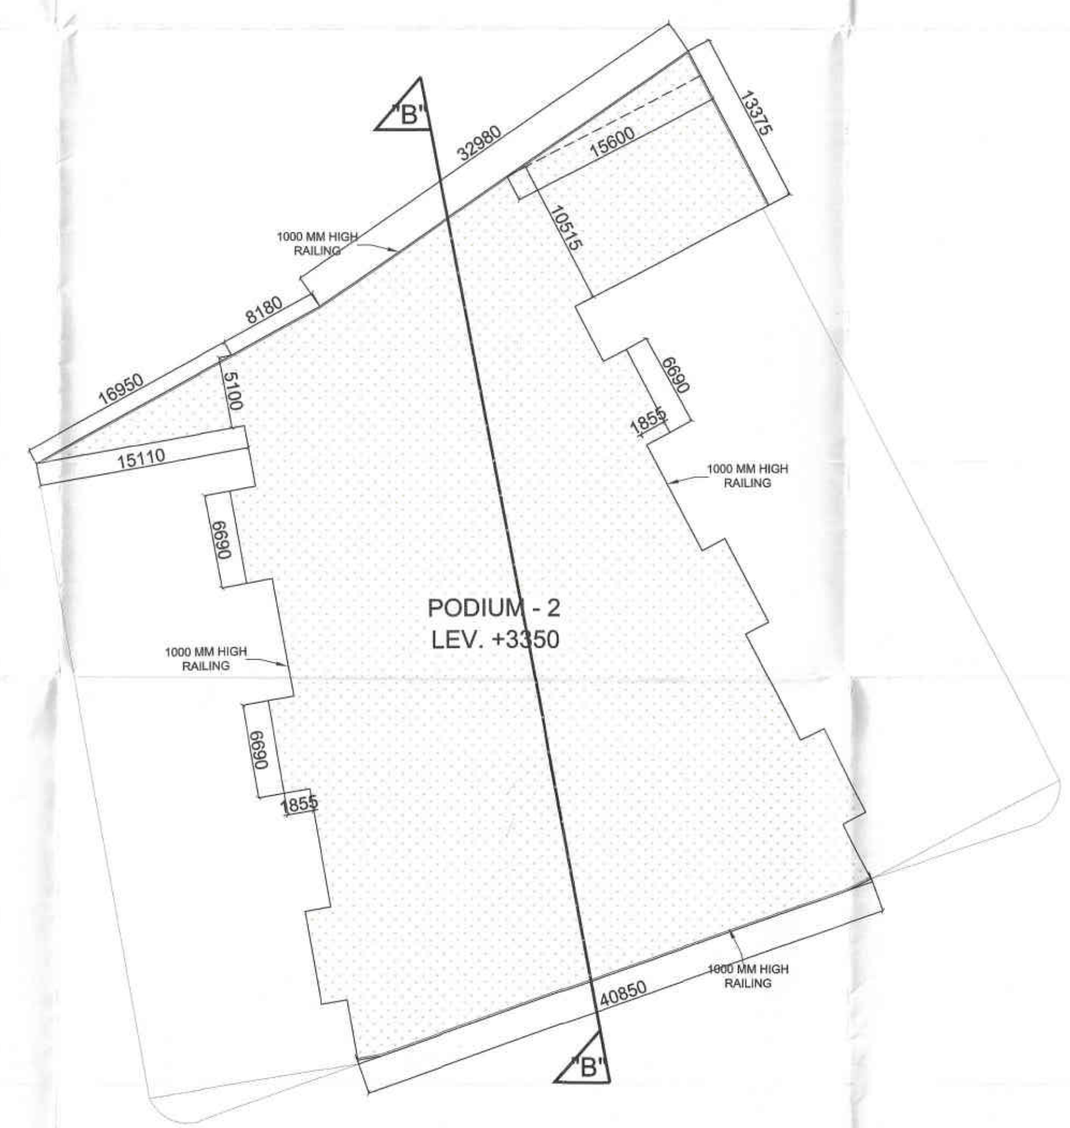


PODIUM 2 UPPER LEV. PLAN

SHEET NO.- 05

PODIUM PLAN

Greater Noida Industrial Dev. Authority
APPROVED
Vide Letter No. 6548 Dated 5/12/15
Subject to Dated

KEY PLAN

REVISE SUBMISSION DRAWING

SHEET TITLE

PODIUMS PLAN

ARCHITECT:

DEVELOPMENTS CONSULTANT
ARCHITECTS ENGINEERS & PLANNERS
209-C,MASJID MOTH, ( "R" BLOCK,N.D.S.E.-II)
PHONE: 011- 26254880,26254881

PROJECT :

PROPOSED IT/ITES BUILDING
FOR M/S SHUBH ADVISORS PVT.LTD.
ON PLOT NO.- 31 , SECTOR KP-V
GREATER NOIDA, G.B. NAGAR (UP)

| SCALE 1:300 | DATE : 30 / 11 / 2015 |
|---|---|

ARCHITECT'S SIGNATURE

A. PATWAL
a.i.t.a. CA/88/11752
209-C, Masjid Moth
New Delhi-110049

OWNER'S SIGNATURE

For Shubh Advisors Pvt. Ltd.

Authorised Signatory