PRODUCED BY AN AUTODESK EDUCATIONAL PRODUCT

मानचित्र स्वीकृत पत्र पर अंकित शर्तों के अधीन मानचित्र निर्गत किया जाता है।

विद्युत नियमों के अनुसार सुरक्षित दूरी छोड़कर ही निर्माण कार्य किया जायेगा

स्थल पर एक बोर्ड पर स्वीकृत मानचित्र का संख्या व दिनांक लिखना अनिवार्य होगा

मानचित्र स्वीकृत सं०-131/जोन-4/12-13 दिनांक 31/7/13 के क्रम अग्रिम पत्र (ख)/1 संख्या की

मानचित्र संख्या उच्च न्यायालय के निर्णयानुसार मा०वे०प्र०सं०-637/14 में अन्तिम आदेश के पालन की शर्तों के अधीन स्वीकृत किया गया है।

गाजियाबाद विकास प्राधिकरण
संख्या 1911/जोन-4/12-13
दिनांक 25-4-15
मानचित्र संख्या 10
सी० ए० टी० सिटी

महाप्रबन्धक
गाजियाबाद विकास प्राधिकरण

सहायक अभियन्ता
गाजियाबाद

अधिशासी अभियन्ता
गाजियाबाद

स्वामित्व सम्बन्धी किसी भी विवाद की स्थिति में मानचित्र की स्वीकृति स्वतः निरस्त समझी जायेगी।

भवन की ऊंचाई 15 मी० से कम
प्रदेश 15 मी० से अधिक अनिवार्य है।

समस्त प्रकार के भवन / स्ट्रक्चर की सुरक्षा हेतु विभिन्न स्तरों पर समस्त दीवारों के ऊपर आवश्यकतानुसार टाई बीम अथवा जोड़ / आवश्यक है। जो डीपीसी लेवल लिन्टल व प्रत्येक छत के नीचे डाले जायें।

शर्तें सीट नं०-1 के प्रतिलिपि भाग पर चस्पा हैं।

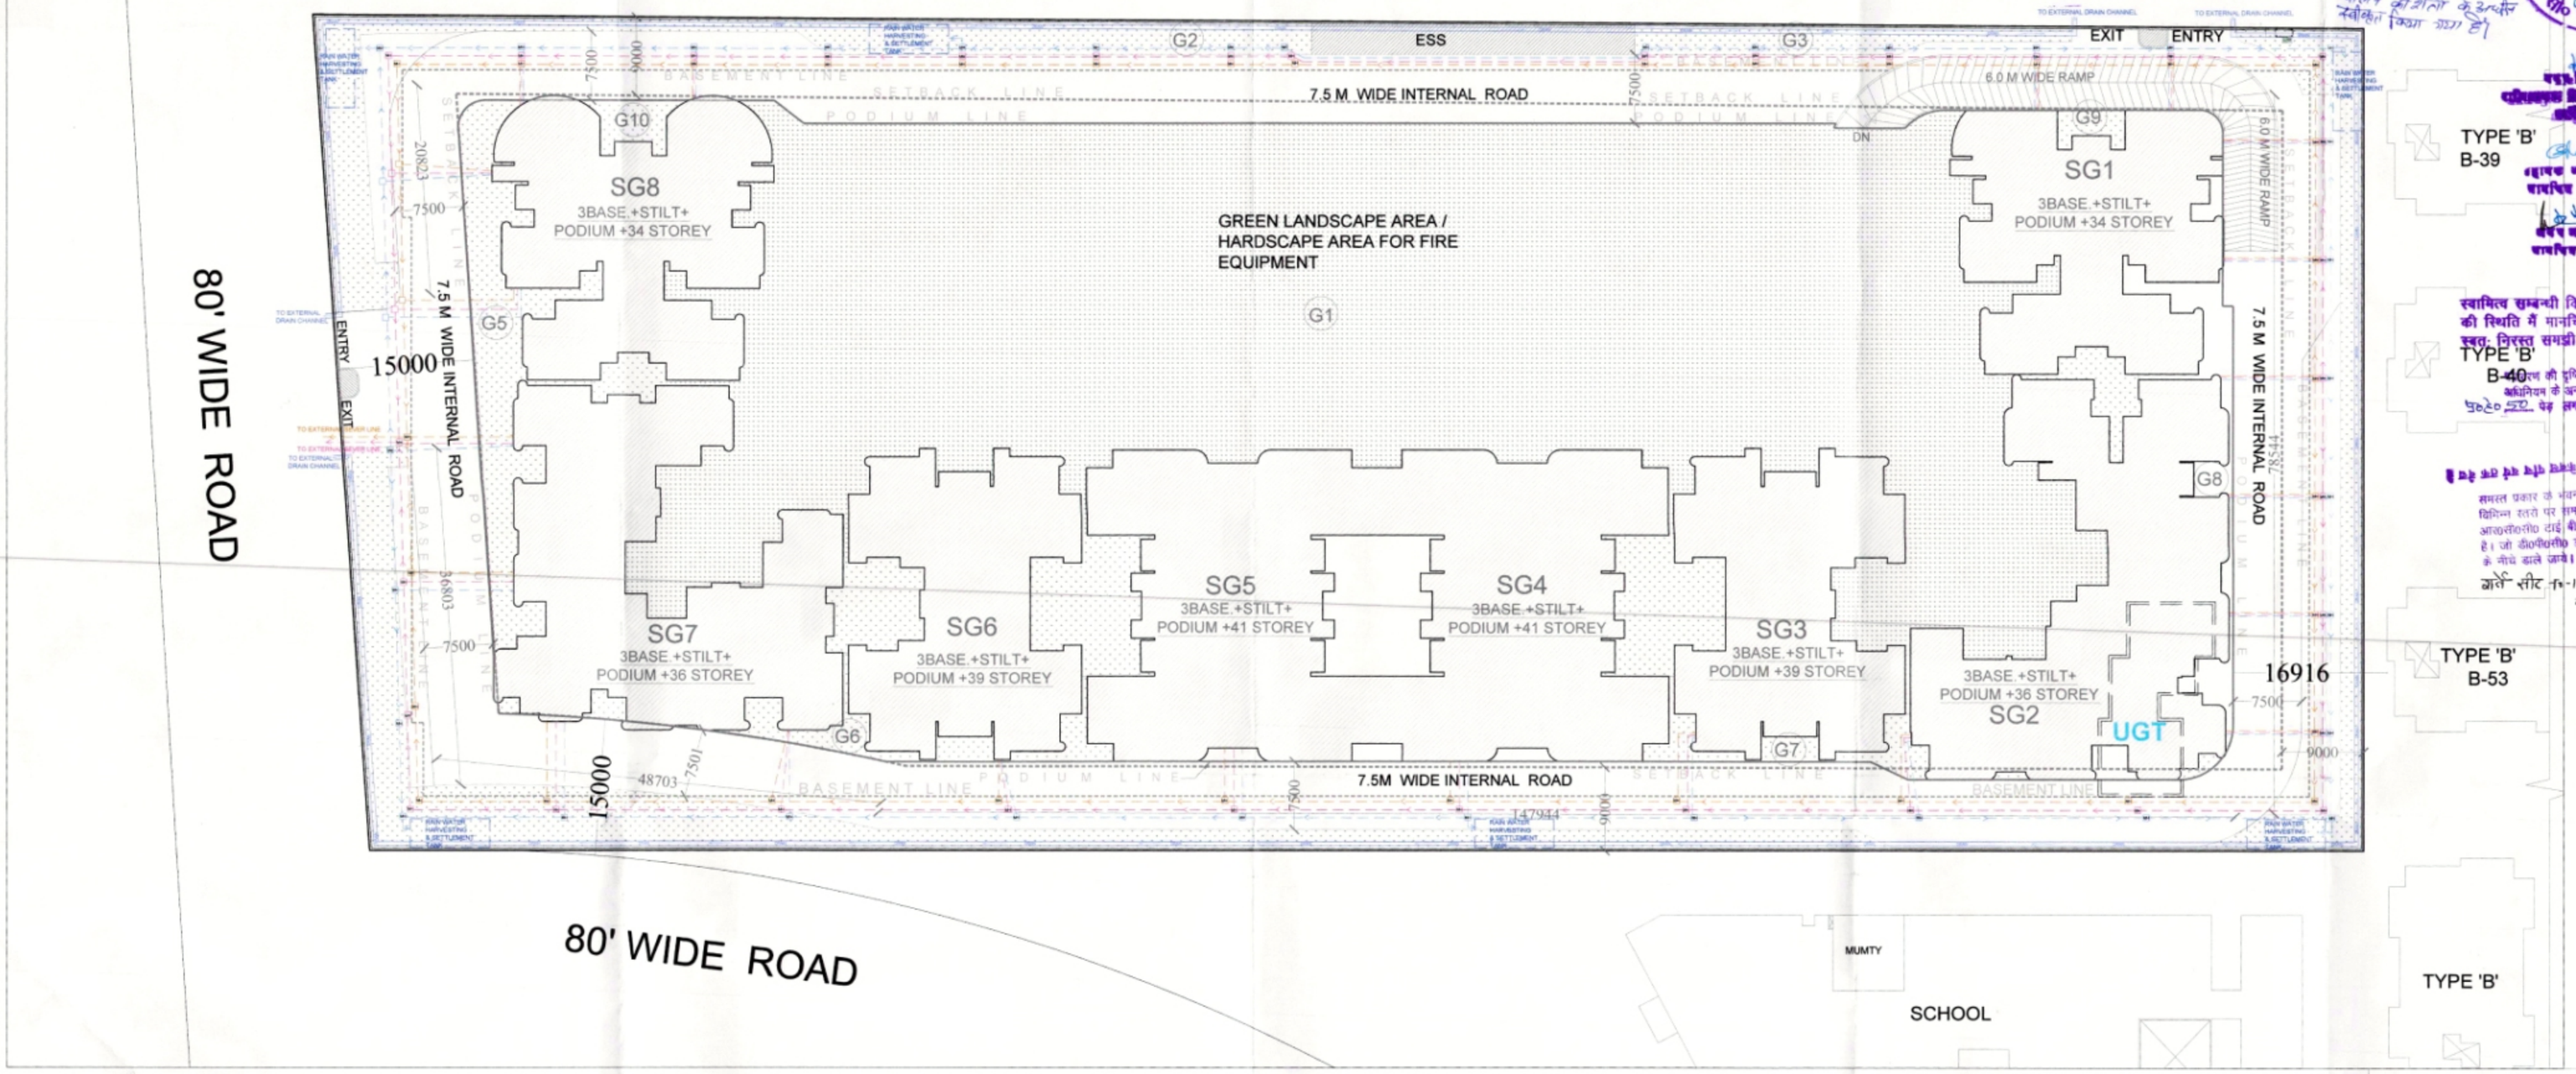

RAIN WATER HARVESTING PIT SECTION

TOTAL NUMBER OF RWH =04

NOTE :
THE BOREWELL PIPE OF RECHARGE PIT SHOULD BE LEFT ATLEAST 5 M. ABOVE THE KNOWN HIGHEST WATER TABLE TO AVOID ANY POSSIBLE POLLUTION TO THE AQUIFER.

M.S. SCREEN DETAIL :
900
50MM OPENING (16 NOS.)
32X6MM M.S. BAR (EPOXY COATED)

ALL BRICK WORK / BAFFLE WALL SHALL BE AS PER STR. DESIGN

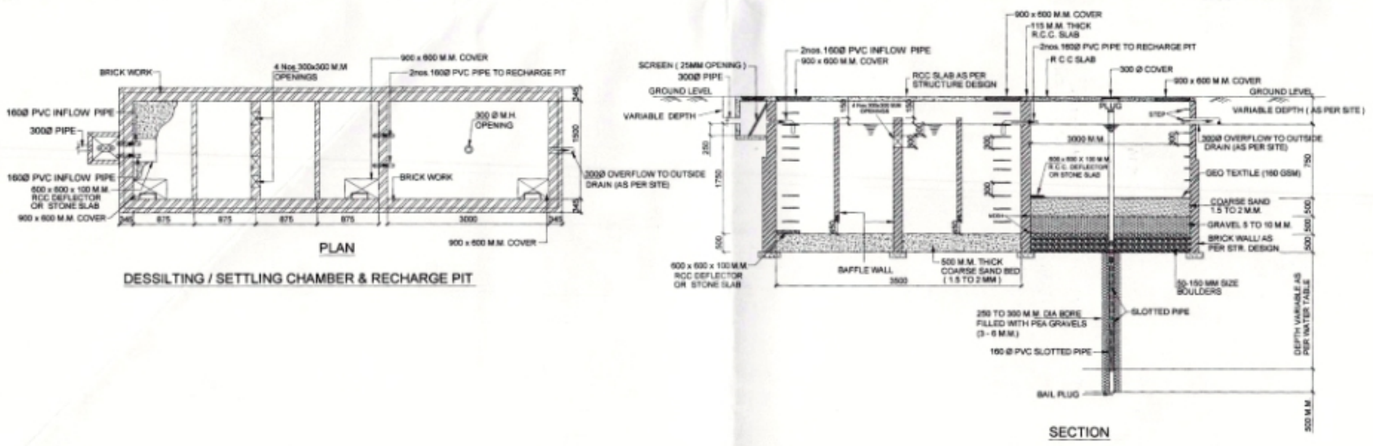

LEGENDS

- RAIN WATER LINE
- SEVER LINE
- WASTE WATER LINE
- 450 MM WIDE DRAIN

For Saya Homes Pvt. Ltd.
Authorised Signatory

Project:
REVISED SUBMISSION OF GROUP HOUSING TYPE C AT PLOT NO. 10 (10 /1), VAIBHAV KHAND, INDIRAPURAM, GHAZIABAD (U.P.)

Client:
M / S SHIPRA ESTATE LTD.

Title:
SITE PLAN

Subtitle:
SERVICE PLAN

Drawing Released For:
- APPROVAL
- ADVANCE COPY
- MUN. SUBMISSION
- CONSTRUCTION

Scale	Date	Sheet No.
		S-2B

Architects:
Architect Shivendra Nath
CA / 2012 / 56592
GH-11 Ahinsa Khand - 2
Indirapuram Ghaziabad

For SHIPRA ESTATE LTD.
Authorised Signatory

OWNER ARCHITECT

PRODUCED BY AN AUTODESK EDUCATIONAL PRODUCT

PRODUCED BY AN AUTODESK EDUCATIONAL PRODUCT