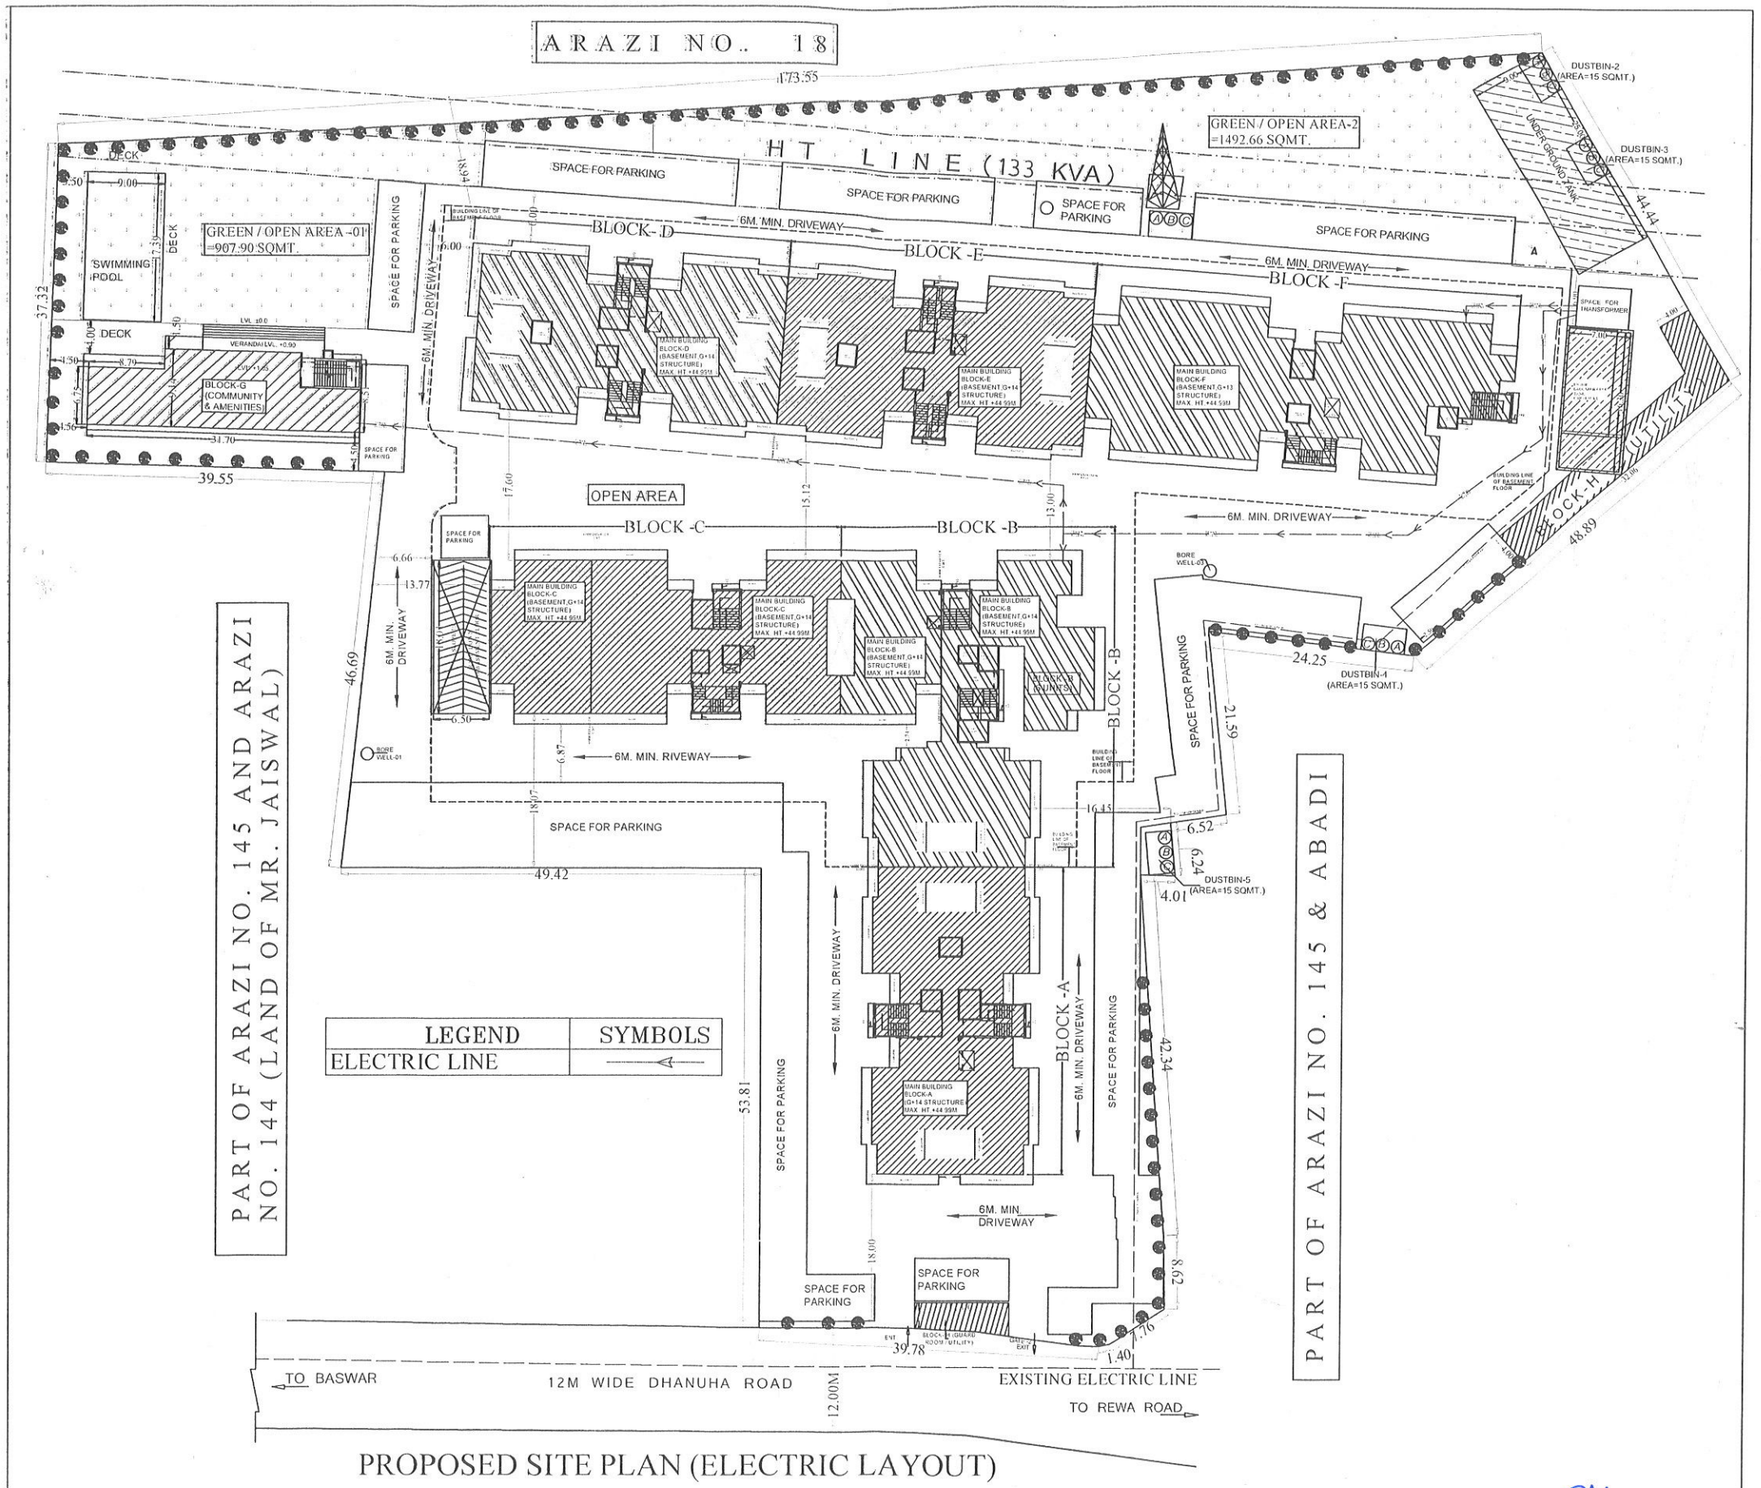

PROPOSED SITE PLAN (ELECTRIC LAYOUT)

PROJECT:-	PROPOSED SITE PLAN (ELECTRIC LAYOUT)			
PROPOSED AFFORDABLE GROUP HOUSING AT ARAZI NO.18 (MINJUMALA) AND PART OF ARAZI NO. 145 AT VILLAGE DHANUHA, PERGANA- ARAIL, TEHSIL- KARCHHANA, DISTRICT- PRAYAGRAJ (UP).	N	1. MR. HIMANSHU KESARWANI 2. MR. YASHARTH KESARWANI 3. MR. SHIV BALAK KESARWANI 4. MR. BAL KRISHNA KESARWANI 5. MR ATUL KUMAR AGARWAL 6. MR. AKSHAY AGARWAL 7. MR. RAJEEV KUMAR 8. SMT. SMITA KESARWANI 9. SMT. SARITA AGARWA 10. MR. SANJEEV KUMAR 11. SMT. RUCHI KESARWANI OWNERS:-	1. HK INFRAZONE (PVT.) LIMITED OFF:- 17 INDUSTRIAL COLONY, NAINI PRAYAGRAJ For HK INFRAZONE (P.) LTD Hemant Kumar Singh Director DEVELOPER	AKHILESHWAR SINGH ARCHITECT B.Arch., M.E., C.O.A. ARCHITECT