SEWER LEGEND

SYMBOL	DESCRIPTION
	SEWER LINE
	SEWER MANHOLE

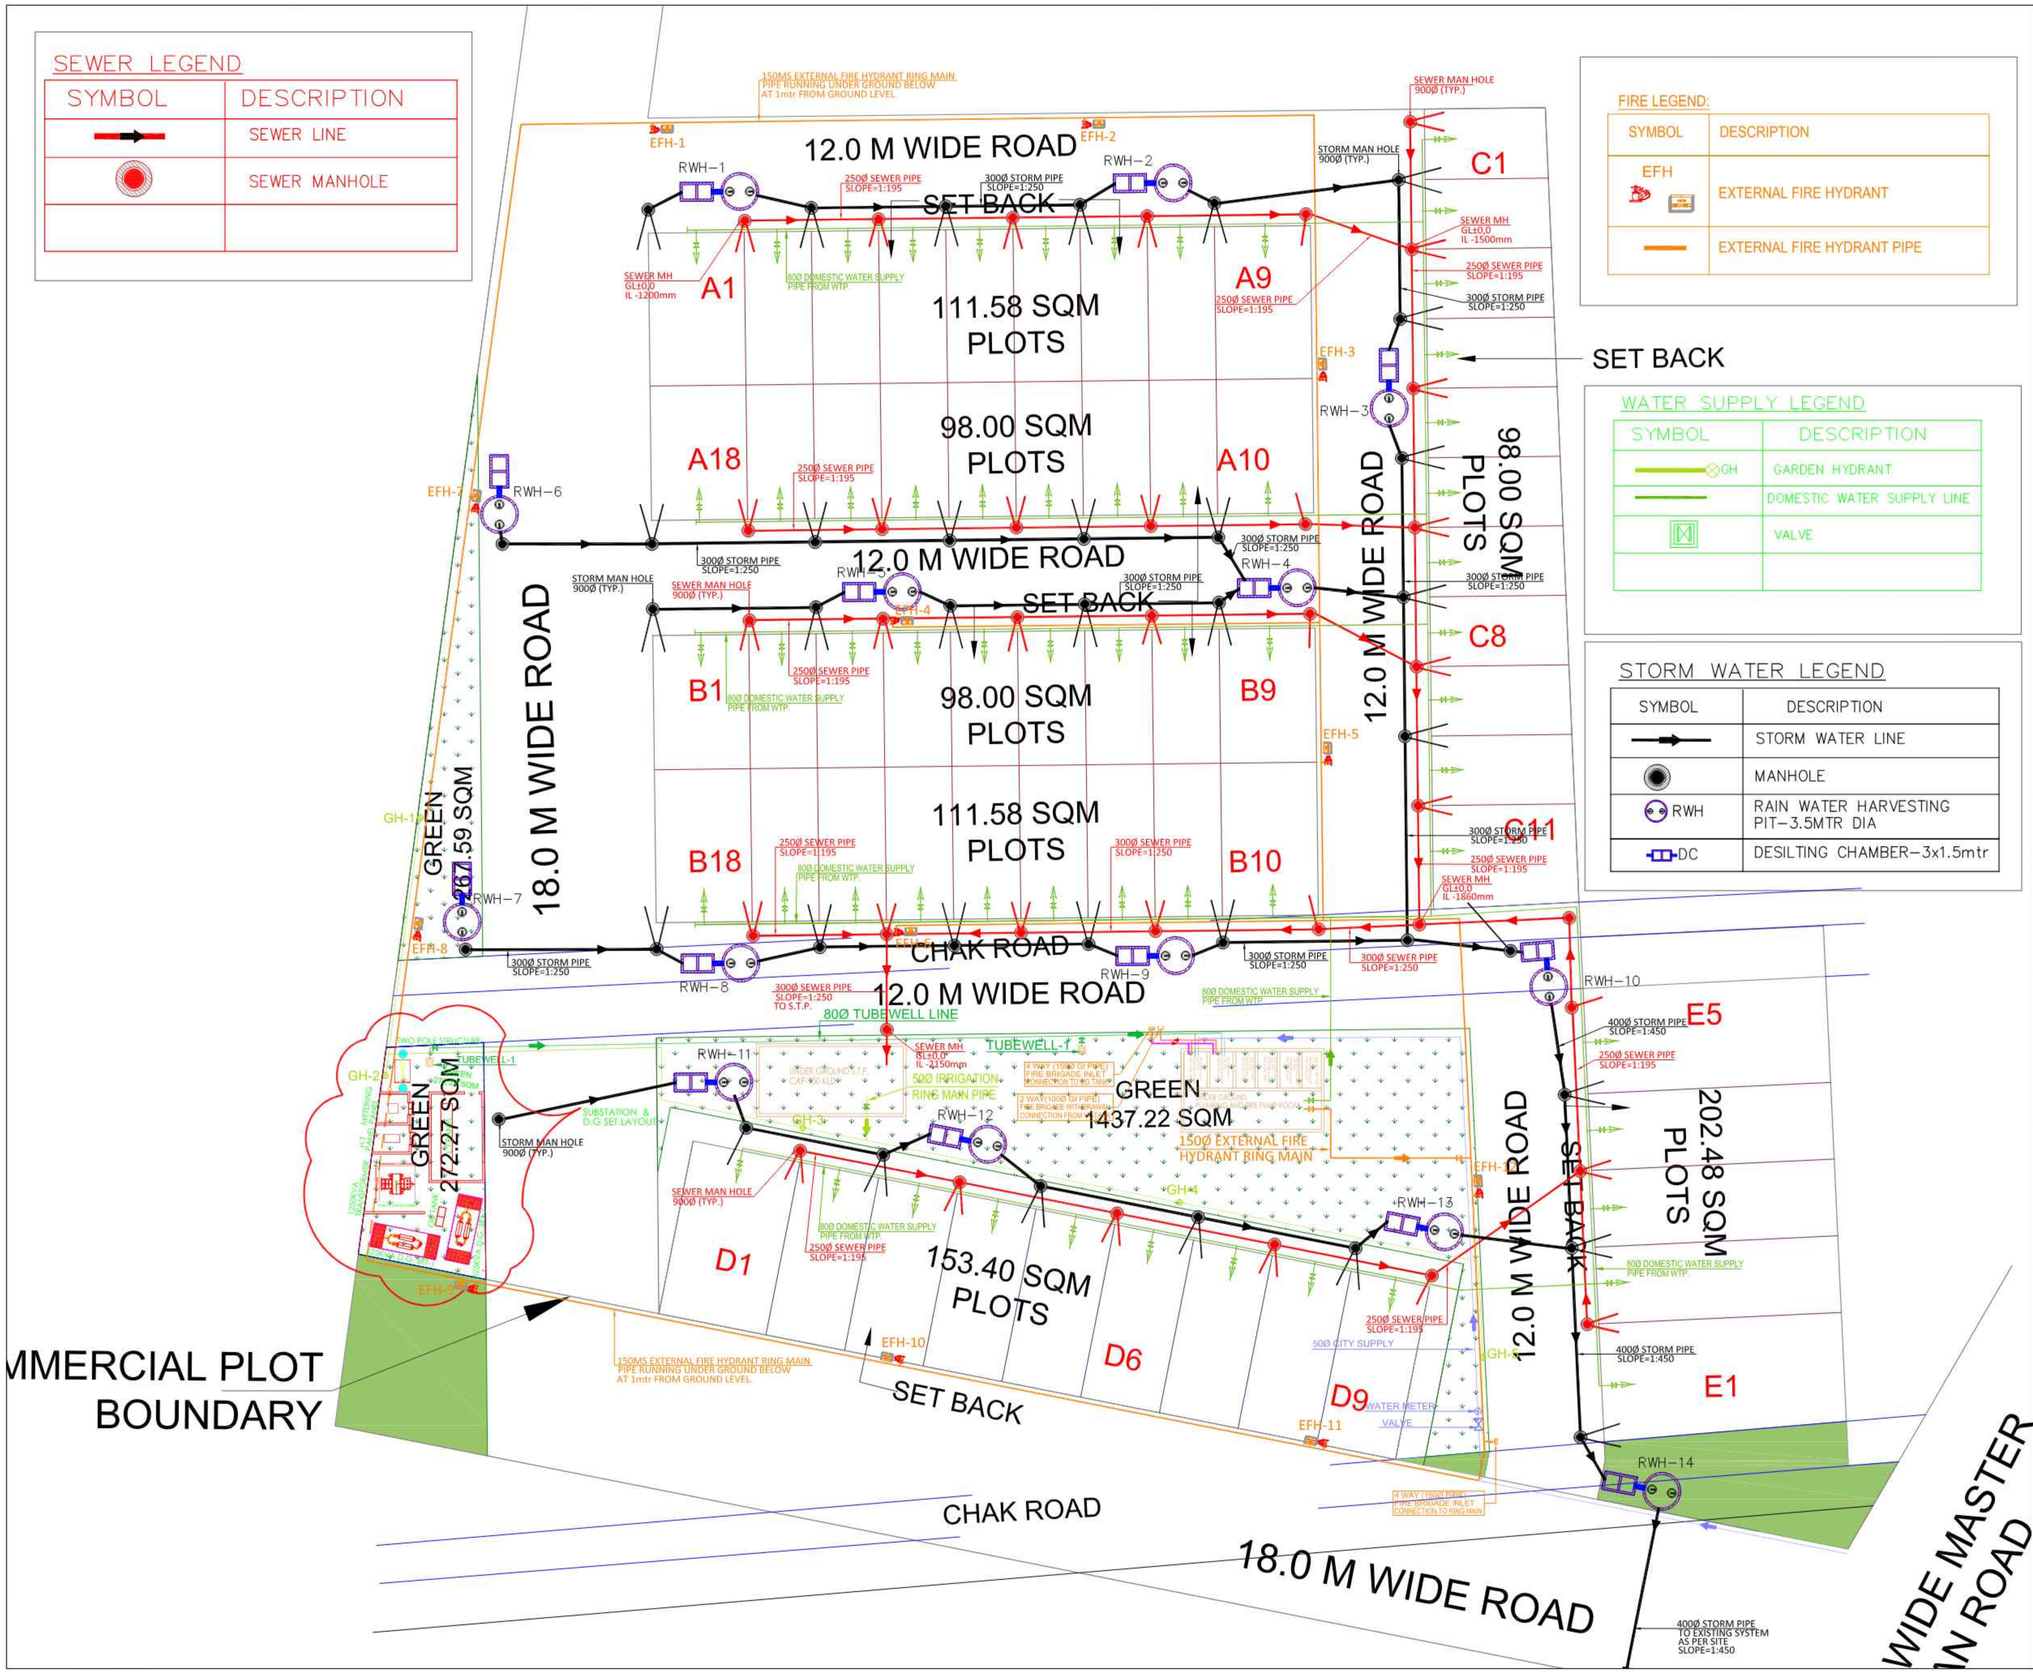

FIRE LEGEND:

SYMBOL	DESCRIPTION
EFH	EXTERNAL FIRE HYDRANT
	EXTERNAL FIRE HYDRANT PIPE

WATER SUPPLY LEGEND

SYMBOL	DESCRIPTION
GH	GARDEN HYDRANT
	DOMESTIC WATER SUPPLY LINE
	VALVE

STORM WATER LEGEND

SYMBOL	DESCRIPTION
	STORM WATER LINE
	MANHOLE
RWH	RAIN WATER HARVESTING PIT-3.5MTR DIA
DC	DESILTING CHAMBER-3x1.5mtr

SUBMISSION DRAWING

DATE	NO.	ISSUED TO	FOR
13.01.25	-	ARCHITECT	SUBMISSION
06.01.25	-	ARCHITECT	SUBNISSION

ISSUES

DATE	REV. NO.	DESCRIPTION
13.01.25	R1	S.T.P. LOCATION CHANGE AS PER ARCHITECT COMMENTS.

REVISIONS

CLIENT

PROJECT

PLOTTING AT NIZAMPUR, PILAKHUA

ARCHITECTS

ARCHITECTS :
Space Designers International
B - 34, SECTOR-67, NOIDA
PH : +91 971 1633717,18,19 & 20
Mob. 9811975388,9811338231
e-mail : spacesid@gmail.com, www.spacesid.com

MEP Consultants

MAVERICK ENGG. CONSULTANT(P) LTD.
Electro-Mechanical Consulting engineers
A-440,4TH FLOOR
LOGIXTECHNOVA,SECTOR-132,NOIDA-201304
P; +91-01203141581,9911933696
E-mail; mavrickenggmep@gmail.com,
maverickengg23@gmail.com

MEP DRAWING

TITLE :

EXTERNAL SITE PLAN
COORDINATED LAYOUT
(COMMERCIAL BUILDING)

DEALT BY:	P.K	APPROVED BY:	
CHKD BY:	D.SINGH	PROJECT NO.	
SCALE:	1:300	DATE:	06.01.2025

SIGN :
- ■ FOR SUBMISSION
- ☐ FOR INFORMATION
- ☐ FOR EXECUTION
- ☐ FOR APPROVAL
- ☐ FOR GFC

DRAWING NO.: MEP-C-01

NORTH

RIVISION: R0 R1

THIS DRAWING IS THE SOLE PROPERTY OF MAVERICK ENGINEERING pvt. ltd. AND IS NOT TO BE COPIED OR REPRODUCED WITHOUT THEIR PERMISSION

SIZE A1