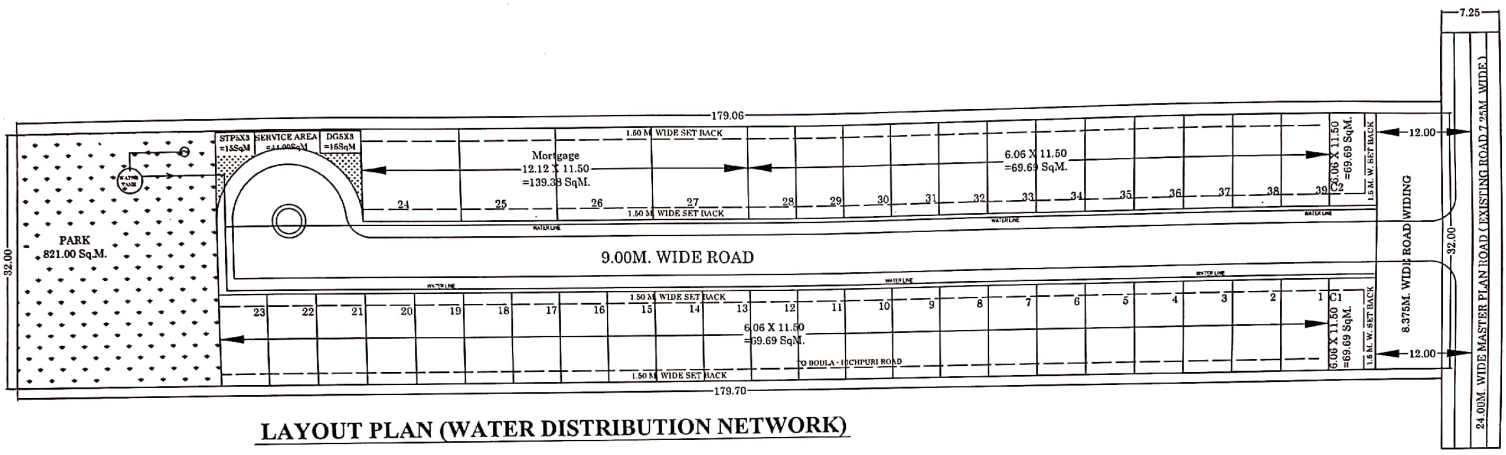

LAYOUT PLAN (WATER DISTRIBUTION NETWORK)

PROPOSED RESIDENTIAL LAYOUT PLAN OF SHRI TULSI MEERA HOMES SITUATED AT KHASRA NO. 263 PART AT MAUZA - PATHOLI, AGRA.
OWNER:- TULSI INFRAPRAMOTERS PVT. LTD.

North

SCALE - 1:600

DATE - 6-Oct-21

Owner's Sign

FOR TULSI INFRAPRAMOTERS PVT. LTD

ANURAG AGRAWAL
DIRECTOR

REFERENCE
PROPOSED CONST
OTHERS PROPERTY
DRAINAGE/ SEWAGE

Engineer's Sign

Er. DAYA SHANKER SHARMA

modcon
we are a creative architecture studio
e | modconagra@gmail.com
w | modcon.in
Modcon | A GROUP OF ARCHITECTS ENGINEERS & VALUERS
Corp. Office: 303, 3rd Floor, Maruti Tower,Sanjay Place, Agra. +91-9837522511
Regd. Office: G-5 Kaveri Center, Sanjay Place, Agra. +91-562-2522511

Scanned with CamScanner