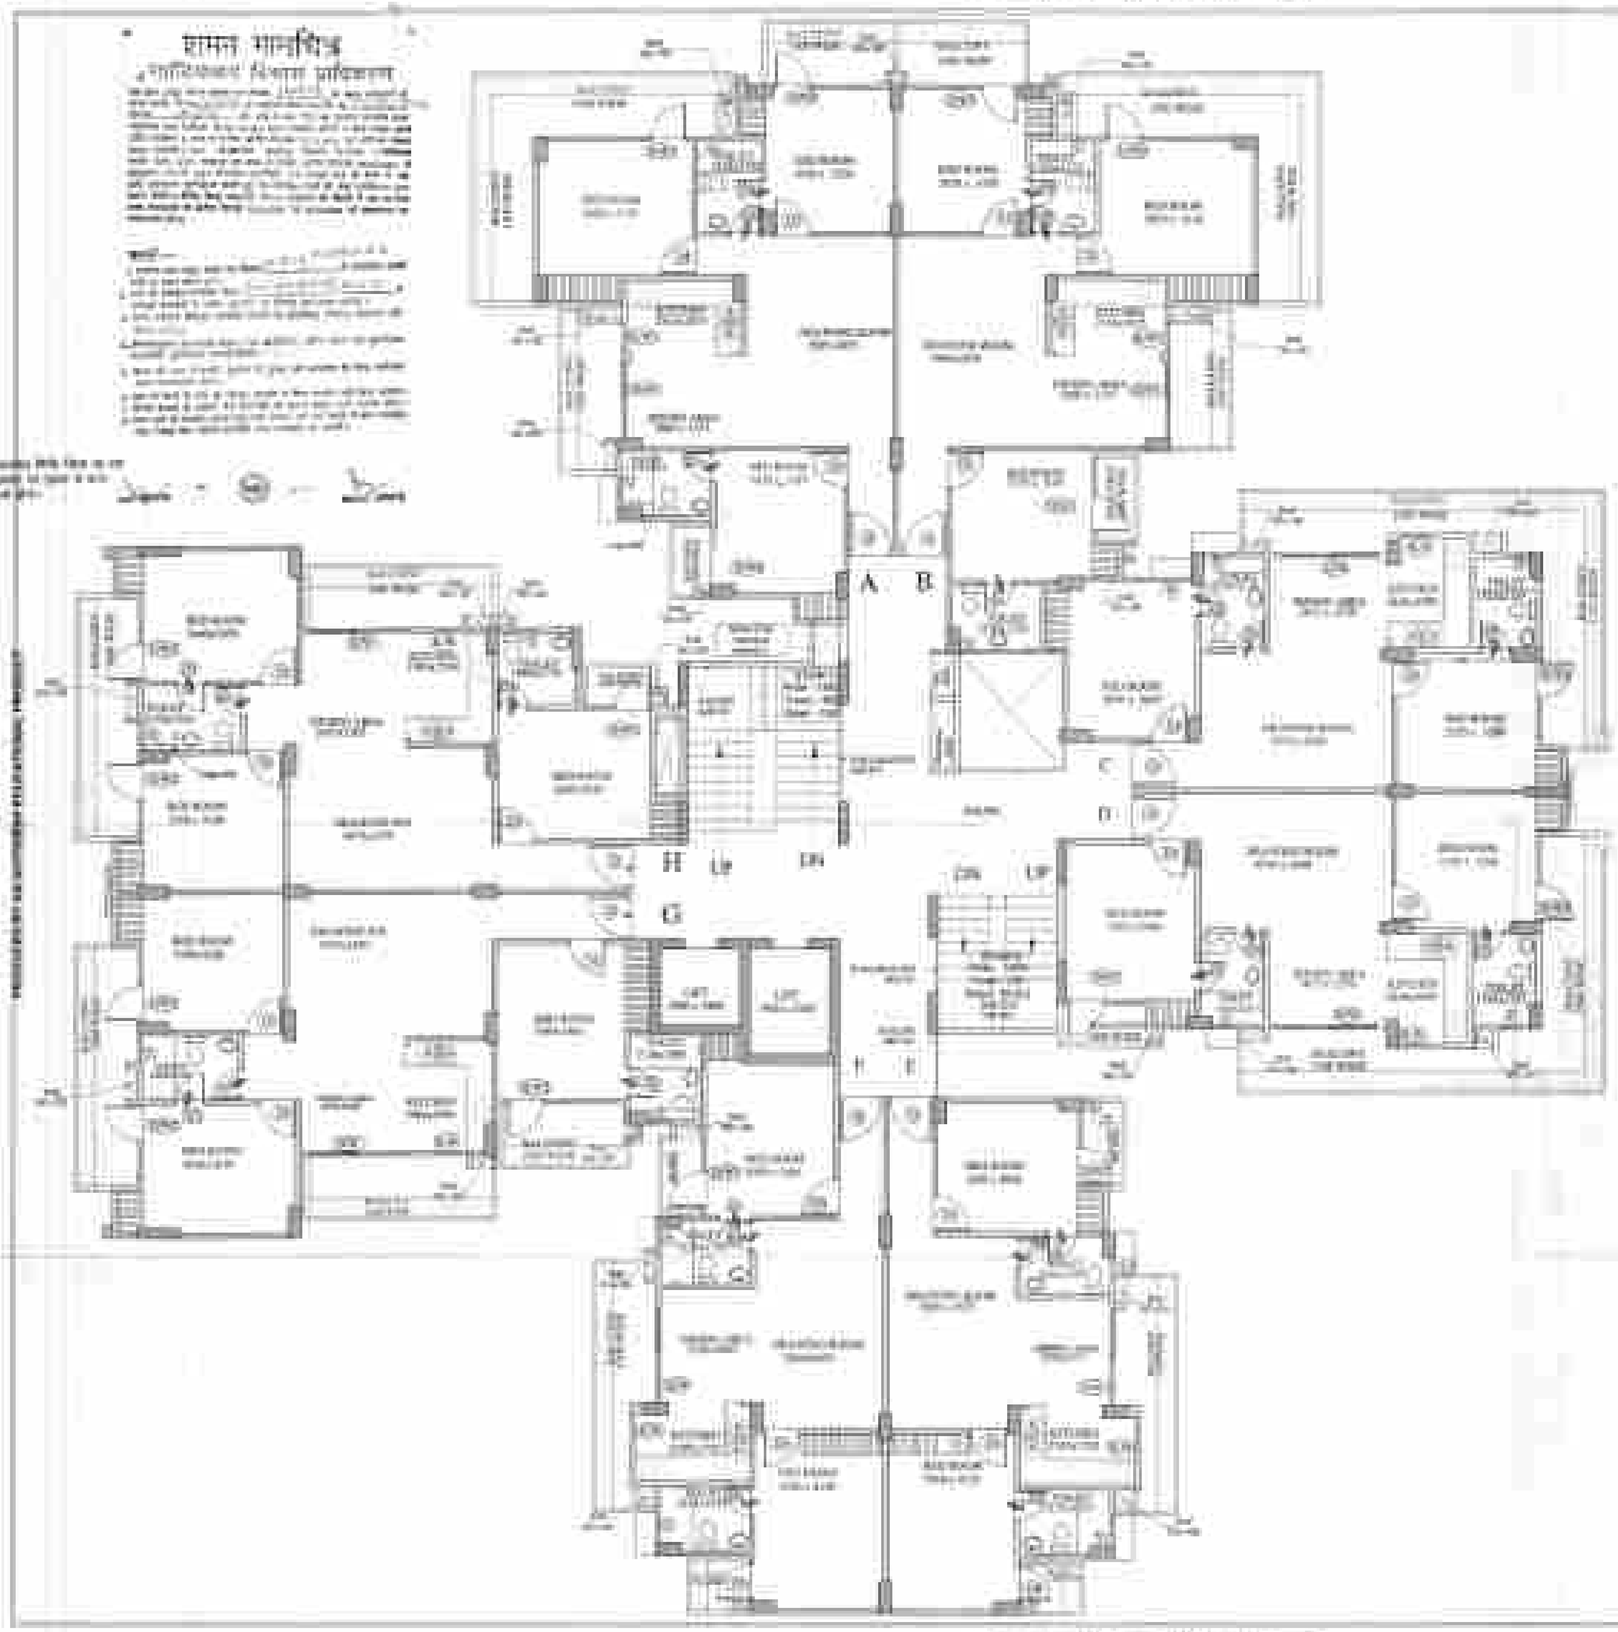

Block - 1B Area Chart (in Sq.mt.)						
Floor	Sanctioned F.A.R.	Existing F.A.R.	Compounding able F.A.R.	Net - F.A.R.	Units	Compound able Balconies
Stilt				802.040		
1st Floor	660.015	841.040	1.025	12.727	8	51.566
2nd Floor	651.855	852.870	1.235	12.727	8	51.566
3rd Floor	651.855	852.870	1.235	12.727	8	51.566
4th Floor	651.855	852.870	1.235	12.727	8	51.566
5th Floor	651.855	852.870	1.235	12.727	8	51.566
6th Floor	651.855	852.870	1.235	12.727	8	51.566
7th Floor	651.855	852.870	1.235	12.727	8	51.566
8th Floor	651.855	852.870	1.235	12.727	8	51.566
9th Floor	651.855	852.870	1.235	12.727	8	51.566
10th Floor	651.855	852.870	1.235	12.727	8	51.566
11th Floor	651.855	852.870	1.235	12.727	8	51.566
12th Floor	651.855	852.870	1.235	12.727	8	51.566
13th Floor	651.855	852.870	1.235	12.727	8	51.566
14th Floor	651.855	852.870	1.235	12.727	8	51.566
15th Floor	651.855	852.870	1.235	12.727	8	70.088
Terrace				111.406		
Total	9383.185	9881.330	16.035	963.854	120	796.962

DOORS & WINDOWS SCHEDULE

S.NO.	TYPE	SIZE	S.LVL	L.LVL	REMARKS
1	D01	1210 x 2400	+00	+2400	Door / Window
2	D01	1210 x 2400	+00	+2400	Door / Window
3	D02	750 x 2400	+450	+2400	Door / Window
4	D03	1470 x 2400	+450	+2400	Door / Window
5	D04	1140 x 2400	+450	+2400	Door / Window
6	D05	1620 x 2400	+450	+2400	Door / Window
7	D	1050 x 2100	+00	+2100	Door
8	D1	900 x 2100	+00	+2100	Door
9	D2	750 x 2100	+00	+2100	Door
10	D3	870 x 2400	+00	+2400	Door
11	D4	900 x 2400	+00	+2400	Door
12	W	900 x 1050	+450	+2400	Window
13	W	750 x 1200	+1050	+2400	Window
14	W1	1470 x 1200	+1050	+2400	Window
15	V	450 x 750	+1800	+2550	Ventilator
16	V1	300 x 750	+1800	+2550	Ventilator

TYPICAL FLOOR PLAN
(BLOCK - 1B)

PROJECT

COMPANY NAME

Mix Cube Infrastructure Pvt. Ltd.

CHAIRMAN / DIRECTOR

Mr. Manu Garg

Architect's Signature | Director's Signature

ARCHITECT

creative line

DATE	SCALE	SHEET No.
FEB 2018	1:100	6
DRAWN BY	CHKD BY	DWG. NO.
NAME	NAVNEET	7