Only 20m Building height Approved

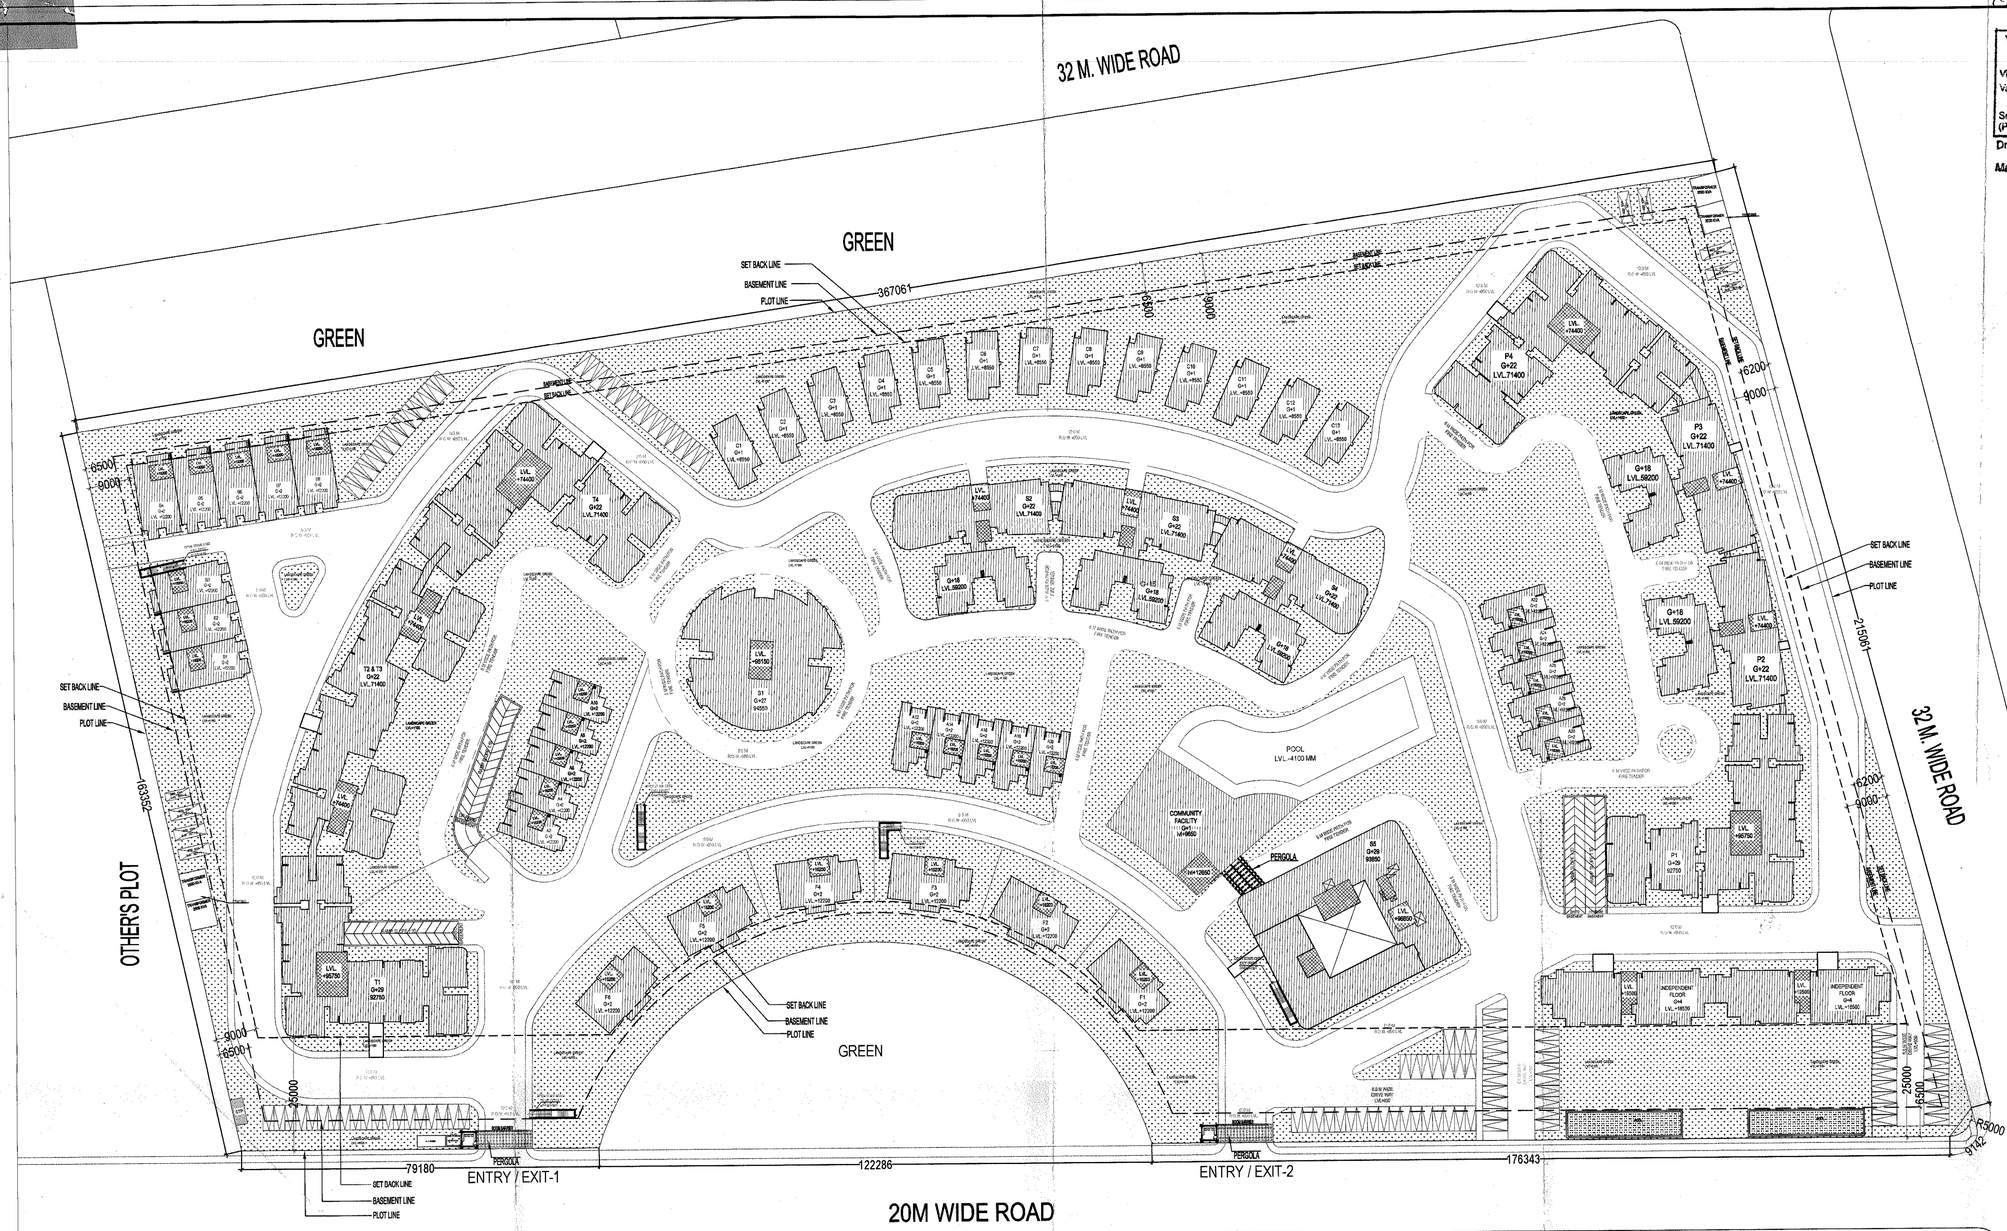

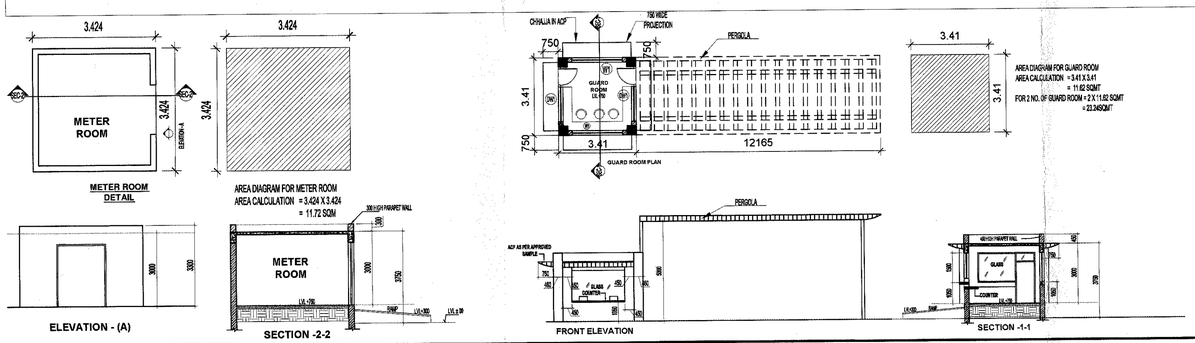

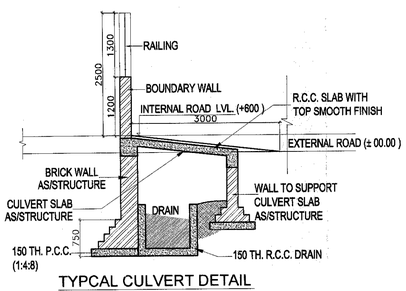

TYPCAL CULVERT DETAIL

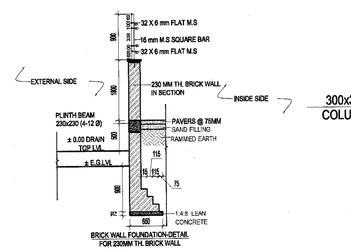

BRICK WALL FOUNDATION DETAIL FOR 230MM TH. BRICK WALL

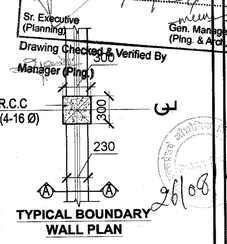

TYPICAL BOUNDARY WALL PLAN

approved for building height 96.25 m

Yamuna Expressway Indl. Development Authority
APPROVED
Vide Letter No. 27/100 Date 18/03/2015
Valid Upto Date 21/02/2019
Sr. Executive (Planning)
Gen. Manager (Plng. & Arch.)
Drawing Checked & Verified By
Manager (Plng.)

This drawing is a "COPYRIGHT" contents of this drawing or part thereof may not be used or reproduced without the permission of the Architect

NO. OF PRINT	DATE	ISSUED TO	REMARKS

REVISION	DATE	DESCRIPTION	BY

GENERAL NOTES:
1. ANY HABITABLE ROOM, TOILET, KITCHEN ETC. IF IT IS NOT NATURALLY VENTILATED WILL BE MECHANICALLY VENTILATED.
2. FIRE STANDARD IS OF PRESSURIZED TYPE AS PER N.B.C.

SUBMISSION DRAWING

CLIENT
M/S. SOLITAIRE REALINFRA PVT. LTD.

PROJECT
PROPOSED SOLITAIRIAN CITY
M/S SOLITAIRE REALINFRA PRIVATE LIMITED
PLOT NO-GH-01/2 SECTOR-25JAYPEE GREENS SPORTS CITY
SIZE, YAMUNA EXPRESSWAY INDUSTRIAL AUTHORITY
G.B NAGAR, U.P.

DATE	PROJECT INCHARGE	CHECKED BY
26.06.2014	AMIT MAURYA	RAVINDRA SINGH
SCALE	DEALT BY	APPROVED BY
1:100	RAJESH MAURYA	VISHAL SHARMA

DRAWING TITLE
MASTER PLAN

OWNER SIGN | ARCHITECT SIGN

ARCHITECTS
Confluence
B-29, GIC II, SECTOR-63, NOIDA-201306
Ph: +91-11-26216006, Fax: +91-11-42264788
ces@inconfluence.com, www.inconfluence.com
Member of IGBC, ISO - 9001, 2000
architecture | urban design | hospitality | interiors

DRAWING NO. S-001
REVISION R0

This drawing is available on www.files.inconfluence.com.