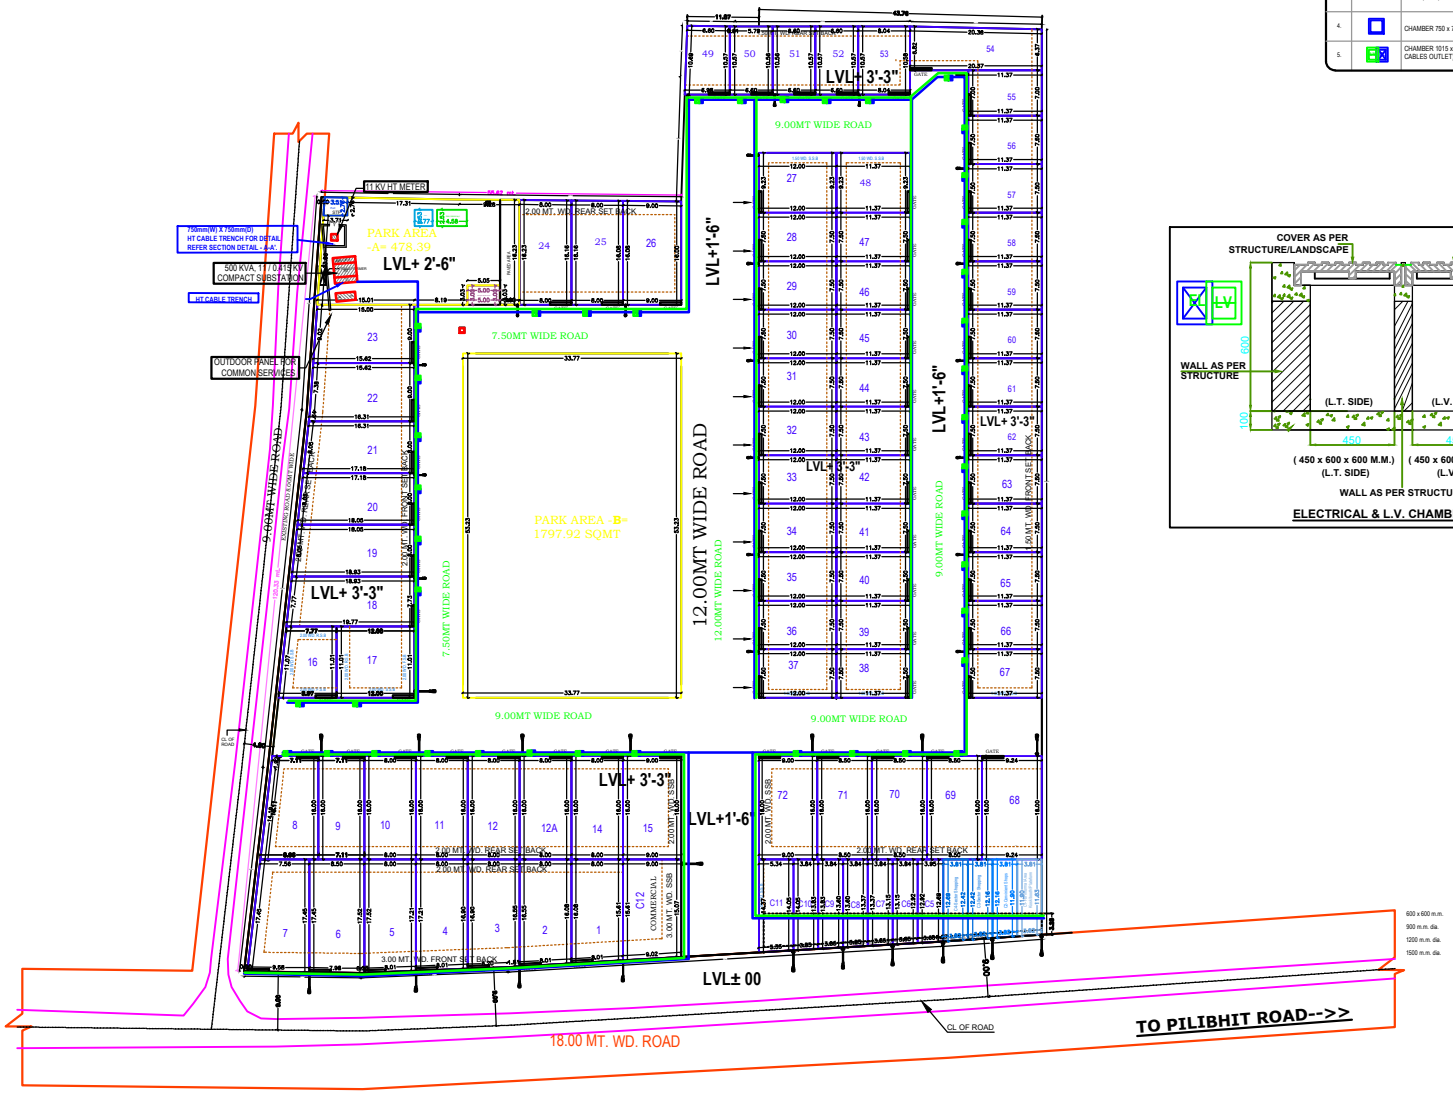

LEGEND :

S. No.	SYMBOL	DESCRIPTION
1.		FEEDER PILLAR
2.		HDPE (DWC) PIPE FOR LT CABLE
3.		HDPE (DWC) PIPE FOR LV CABLE
4.		CHAMBER 750 x 750 x 750 MM (FOR L.T. CABLES OUTLET)
5.		CHAMBER 1015 x 450 x 600 MM (FOR ELECTRICAL & L.V. CABLES OUTLET)

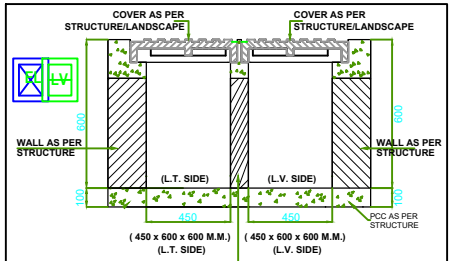

ELECTRICAL & L.V. CHAMBER DETAIL

LEGEND :

S. No.	SYMBOL	DESCRIPTION
1.		SEWER LINE
2.		150Ø BRANCH SEWERAGE CONNECTION
3.		150Ø BYPASS SEWER LINE AT 1000 MM DEPTH
4.		DRAINAGE LINE
5.		200Ø BRANCH DRAIN CONNECTION
6.		RAIN WATER HARVESTING PIT

Rev. No.	Date	Revision

Project :
KING'S PARK

PROPOSED " KINGS PARK RESIDENCY " LAYOUT PLAN UNDER AFFORDABLE HOUSING
POLICY G.O.NO.-6/3/ 2021 / 1030/ EIGHT- 1- 21- 34BAITANA/ 2014 T.C. FOR LUCKYBRICK BUILDWELL PVT LTD, 37/88-A, RESIDENCY GARDEN, BAREILLY THROUGH DIRECTOR ABIT SETHI S/O SHRI RAM CHANDRA SETHI R/O- 47/4, RESIDENCY GARDEN, BAREILLY AND ANSHUL GUPTA S/O SHRI THROUGH PARTNER DILIP JAISWAL S/O SHRI SUBHASH CHANDRA JAISWAL R/O- 71, NAWADA SHEKHAN, BAREILLY AND AARAV INFRAPROJECTS LLP, AKASHPUSAM PILIBHIT BYPASS ROAD NEAR SANJAY NURSING HOME BAREILLY THROUGH PARTNER BRIJ LAL VERMA S/O SHRI NIHAL SINGH R/O- 31, GANGOTRI SADAN AKASHPUSTAM, NEAR PASSPORT OFFICE, BAREILLY
SITE AT- KHASRA NO.- 116(PART) & 117, VILL- NAWADIA ILAQA SINGHAL TEH. & DISTT.- BAREILLY

Title :
PLUMBING DRAWING

Subtitle :
EXTERNAL ELECTRICAL LAYOUT

Drg. No :

Scale : 1:50 **Date :** 15/11/2024

Drawn By : ASHISH

CLIENT :

Architect :
STUDIO DESIGN VIEWS
First Floor, Design Complex, Pilibhi Road, Bareilly
MB : 0581-2540554, +91-6396815714
WEBSITE : www.studiodesignviews.com

Services Consultant :
graft studio
Shop no. 09, Shri Jagdamba Market
Rithala, Rohini, Delhi, 110085