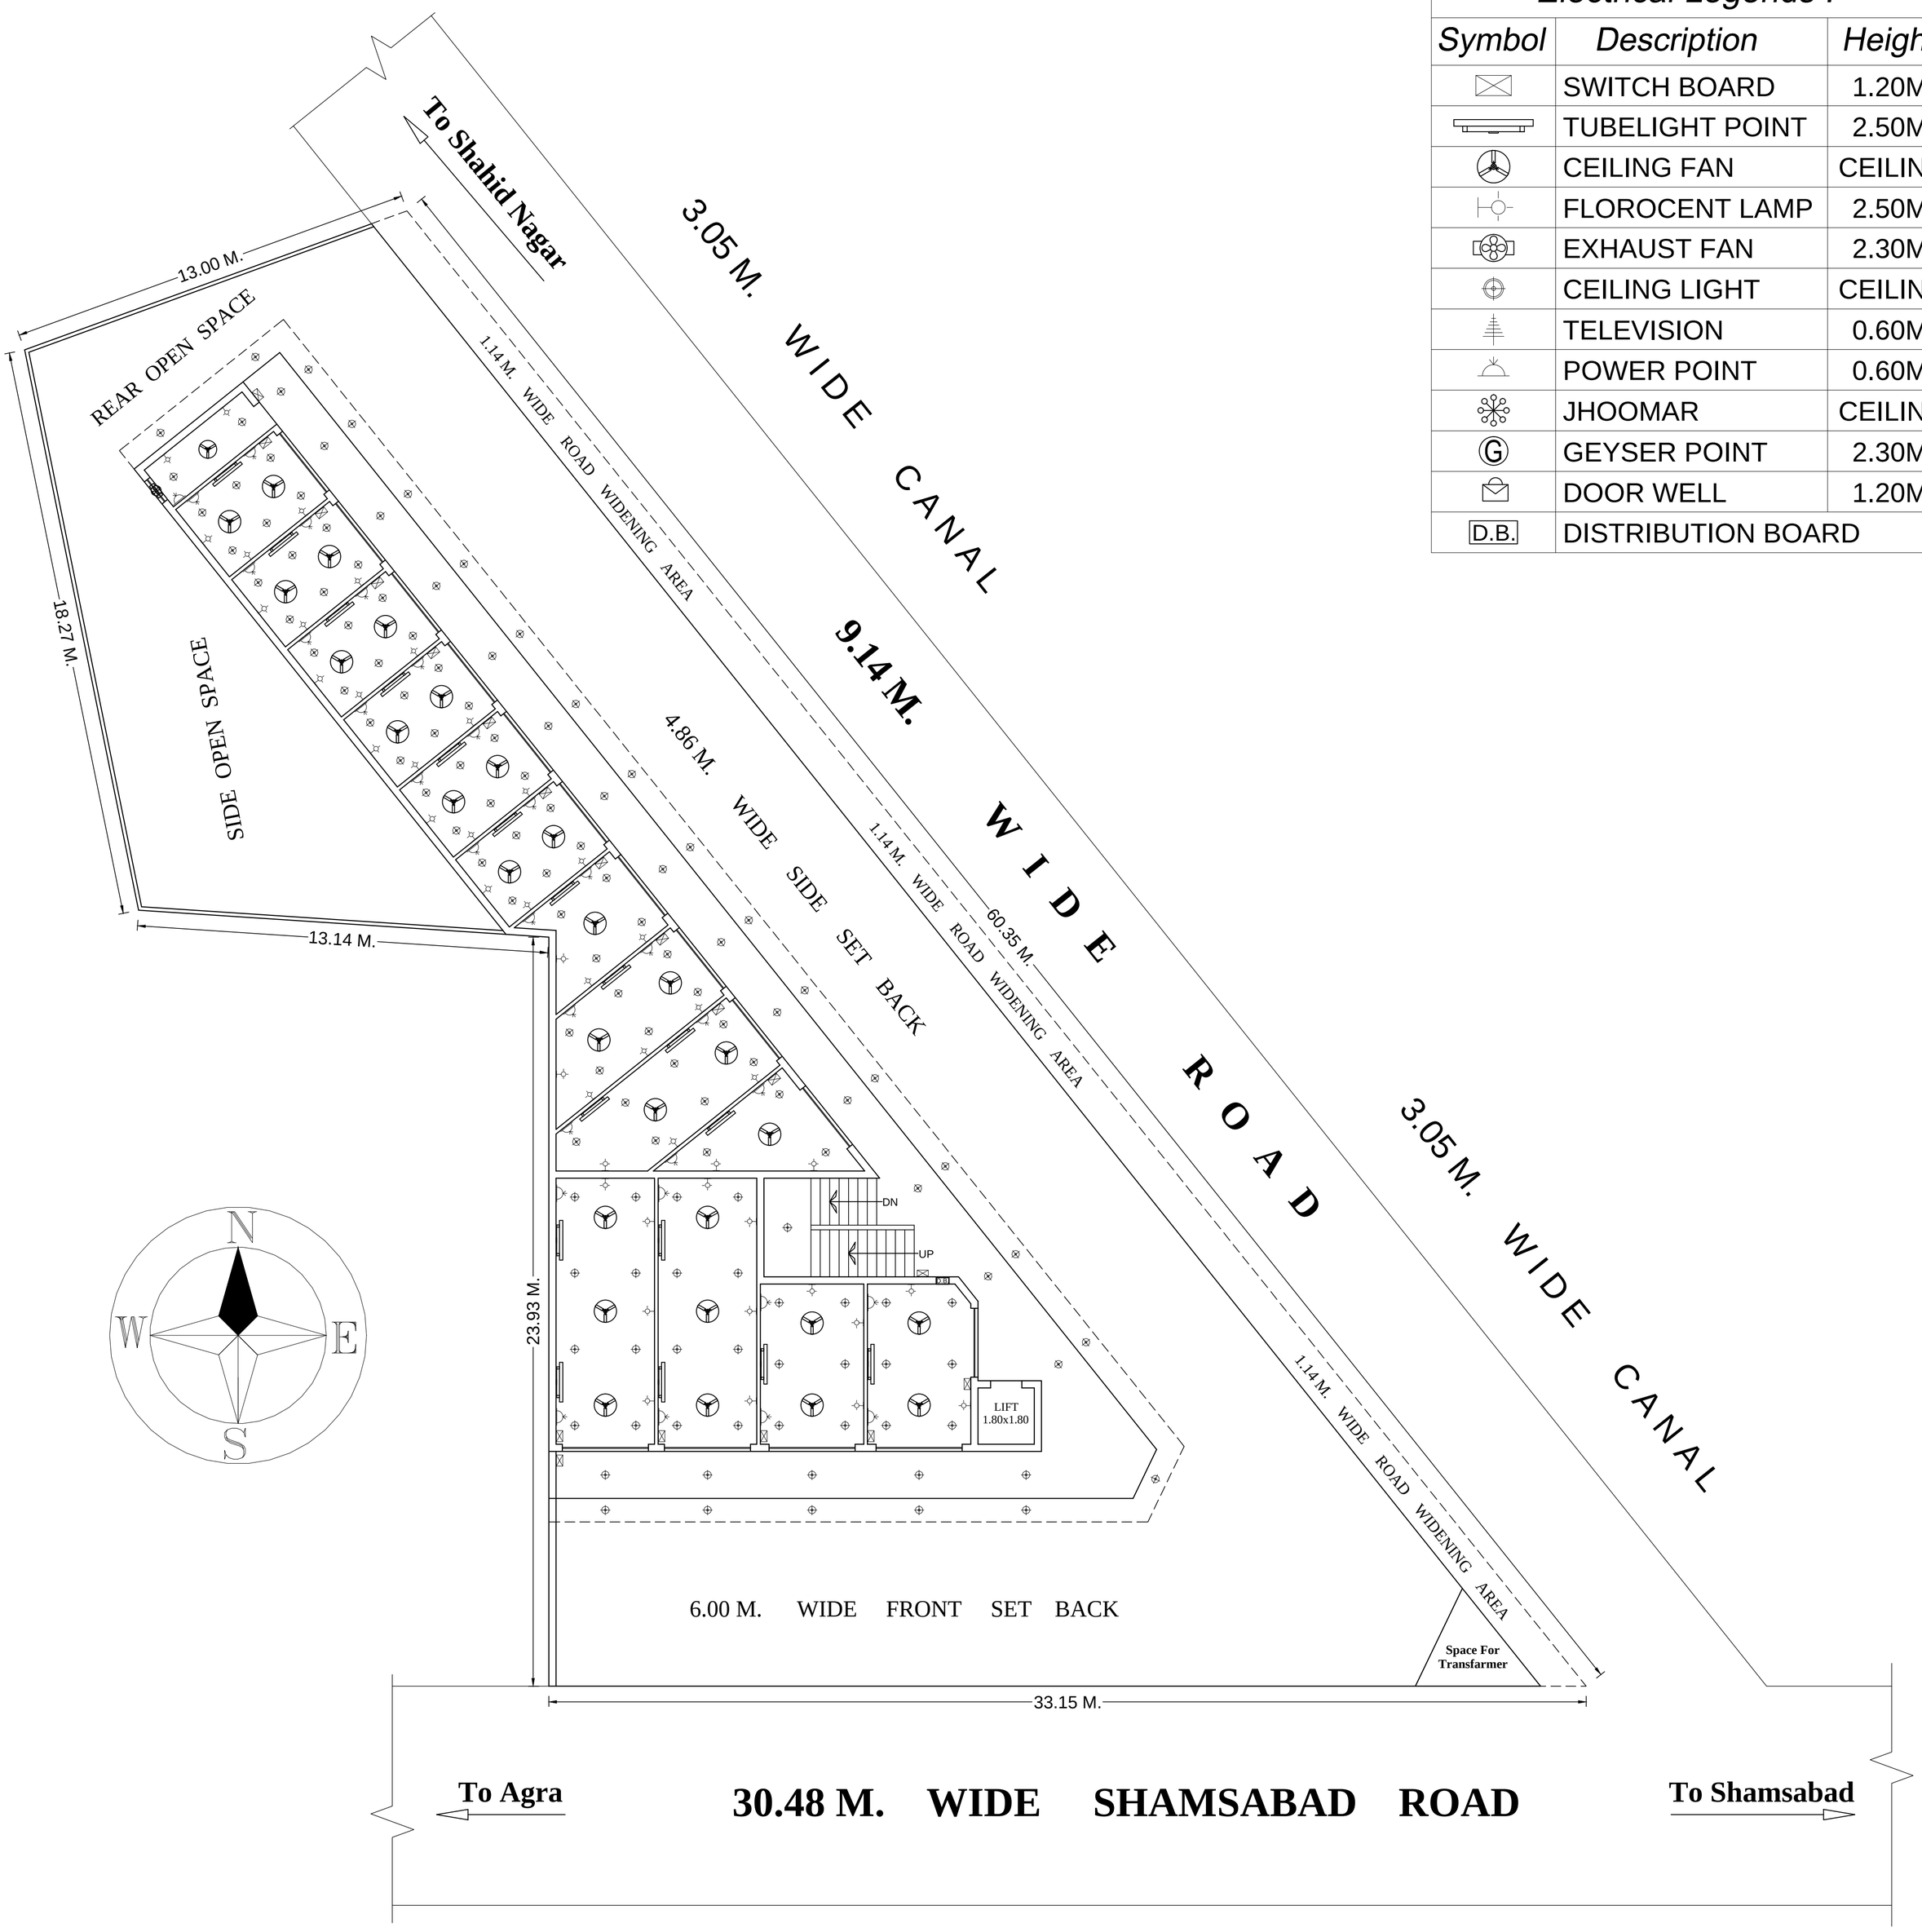

Electrical Legends :-

Symbol	Description	Height
	SWITCH BOARD	1.20M.
	TUBELIGHT POINT	2.50M.
	CEILING FAN	CEILING
	FLOROCENT LAMP	2.50M.
	EXHAUST FAN	2.30M.
	CEILING LIGHT	CEILING
	TELEVISION	0.60M.
	POWER POINT	0.60M.
	JHOOMAR	CEILING
G	GEYSER POINT	2.30M.
	DOOR WELL	1.20M.
D.B.	DISTRIBUTION BOARD	

PROJECT TITLE :-

PROPOSED COMMERCIAL/RESI. BUILDING PLAN ON KHASRA NO. 433/2 , SITUATED AT MAUZA RAJPUR , SHAMSABAD ROAD TAJGANJ WARD TEHSIL & DISTRICT AGRA.

OWNER :-

Mr. MADAN LAL SHARMA

ZARAKUNITED PVT. LTD.

Through Director :-

Mr. Navin Kumar Gupta & Mrs. Antim Agarwal

ELECTRICAL PLAN

OWNER'S SIGN.

DATED	30-08-2025
SCALE	
DRG. BY	
CKD. BY	

The Arch Designer

Shop No. 3,Ist Floor Uday Bhawan
Bhagwan Crossing, Agra. 282002
Mob. No. 9837097761
Email- thearchdesigner72@yahoo.in