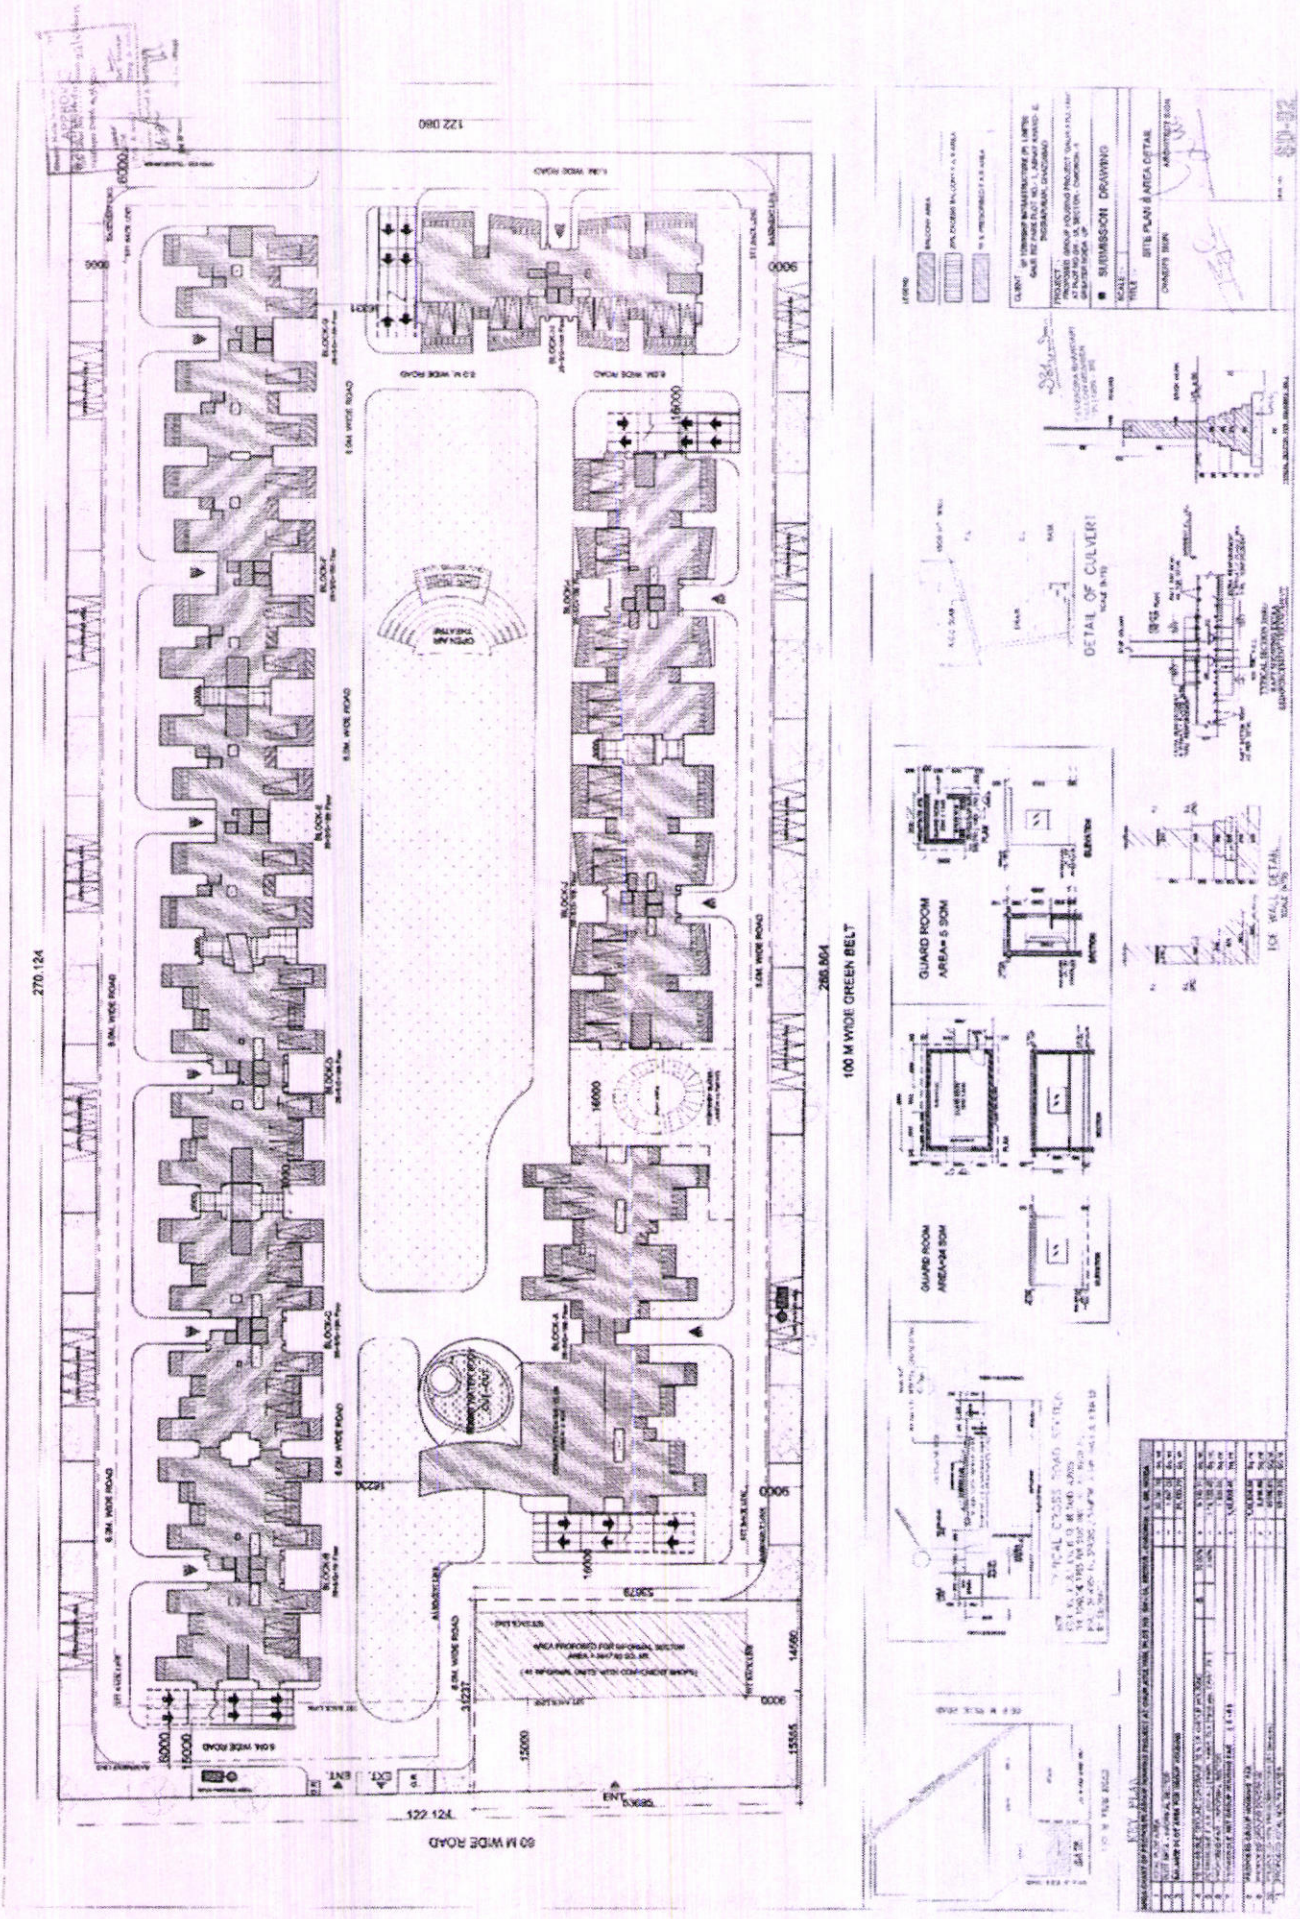
SUBMISSION DRAWING
SITE PLAN & AREA DETAIL
DETAIL OF CULVERT
GUARD ROOM AREA= 5 SQM
GUARD ROOM AREA=36 SQM
100 M WIDE GREEN BELT
60 M WIDE ROAD
270.124
268.804
122.124
122.080