PARK G1

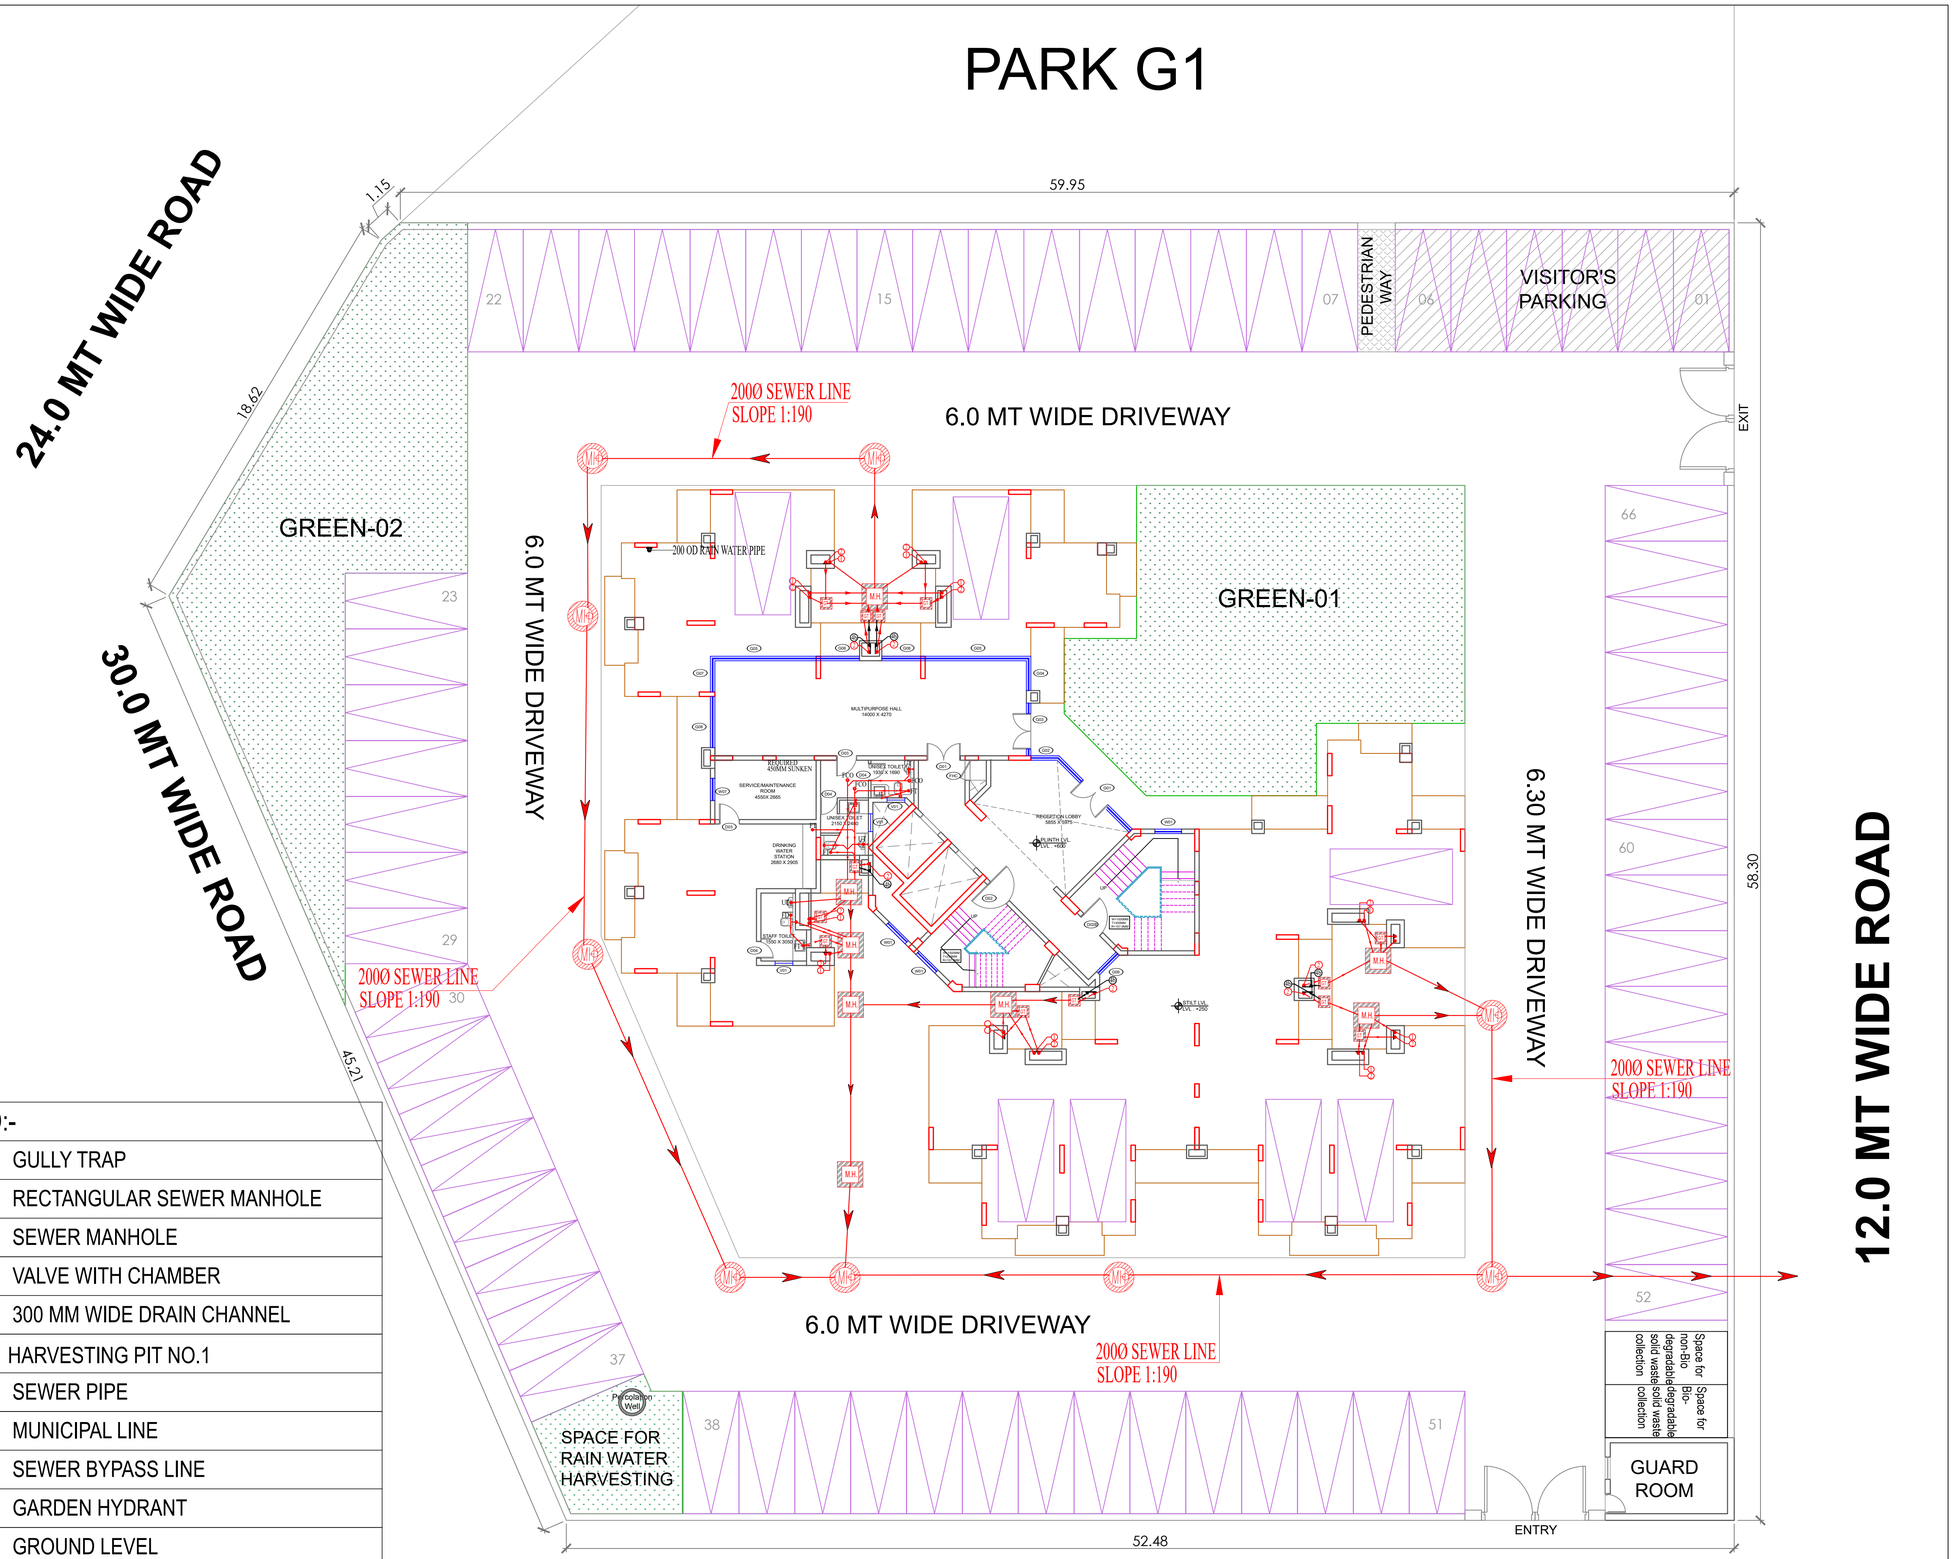

LEGEND:-	
GT	GULLY TRAP
M.H	RECTANGULAR SEWER MANHOLE
MH	SEWER MANHOLE
VM	VALVE WITH CHAMBER
	300 MM WIDE DRAIN CHANNEL
P.R.P	HARVESTING PIT NO.1
	SEWER PIPE
	MUNICIPAL LINE
	SEWER BYPASS LINE
	GARDEN HYDRANT
GL	GROUND LEVEL
IL	INVERT LEVEL
CL	CONNECTION LEVEL
FBC	FIRE BRIGADE CONNECTION
EFH	EXTERNAL FIRE HYDRANT

External Sewerage Layout