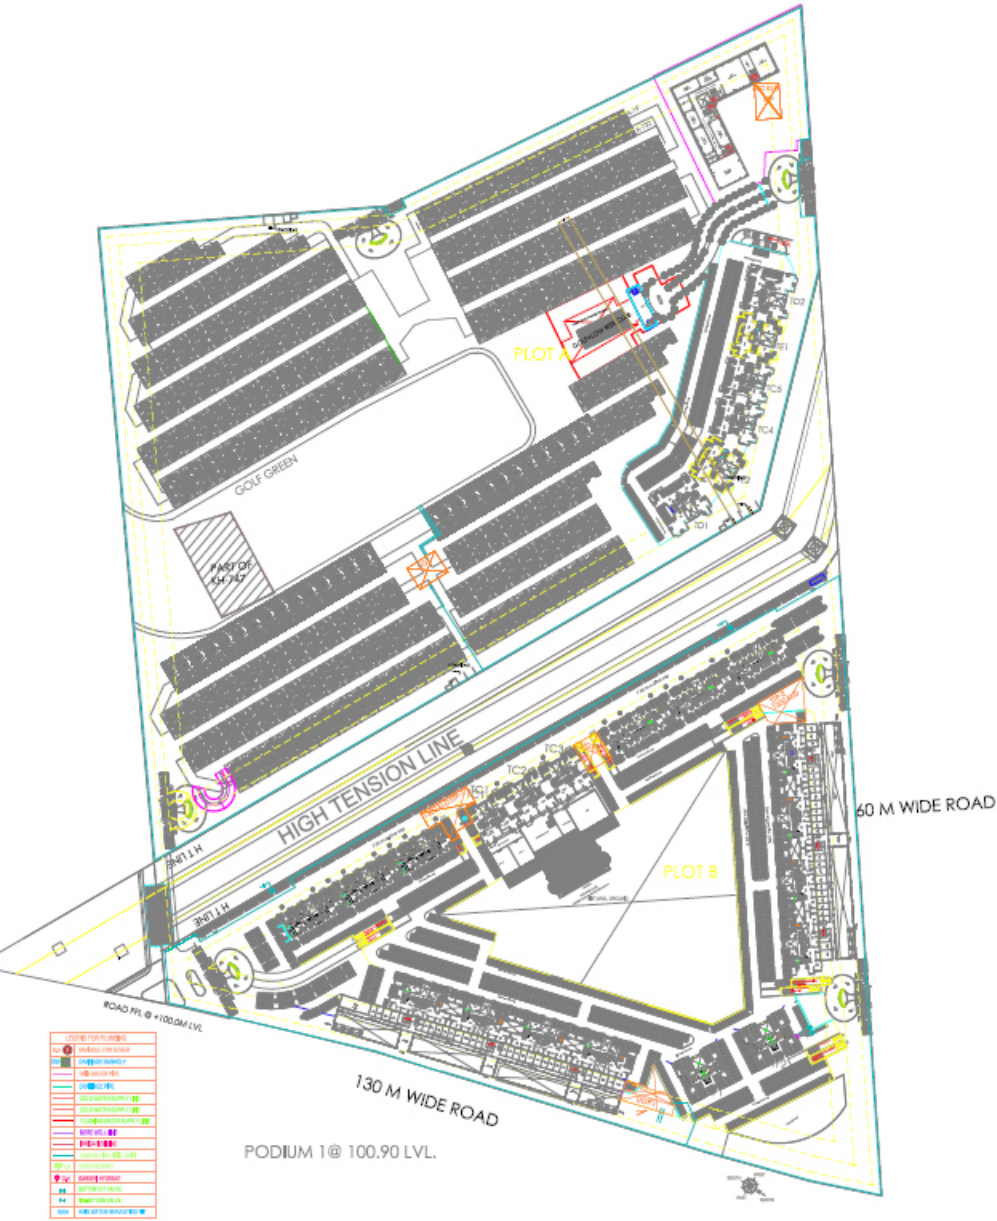

SPORTS CITY AT GREATER NOIDA
WASTE DISPOSAL SITE PLAN

DRAWING TITLE: CO-ORDINATION LAYOUT
SCALE: 1:1100 (A1)
DRG.NO. : CO-PL-SP-01

Architect
Hafeez
Contractor