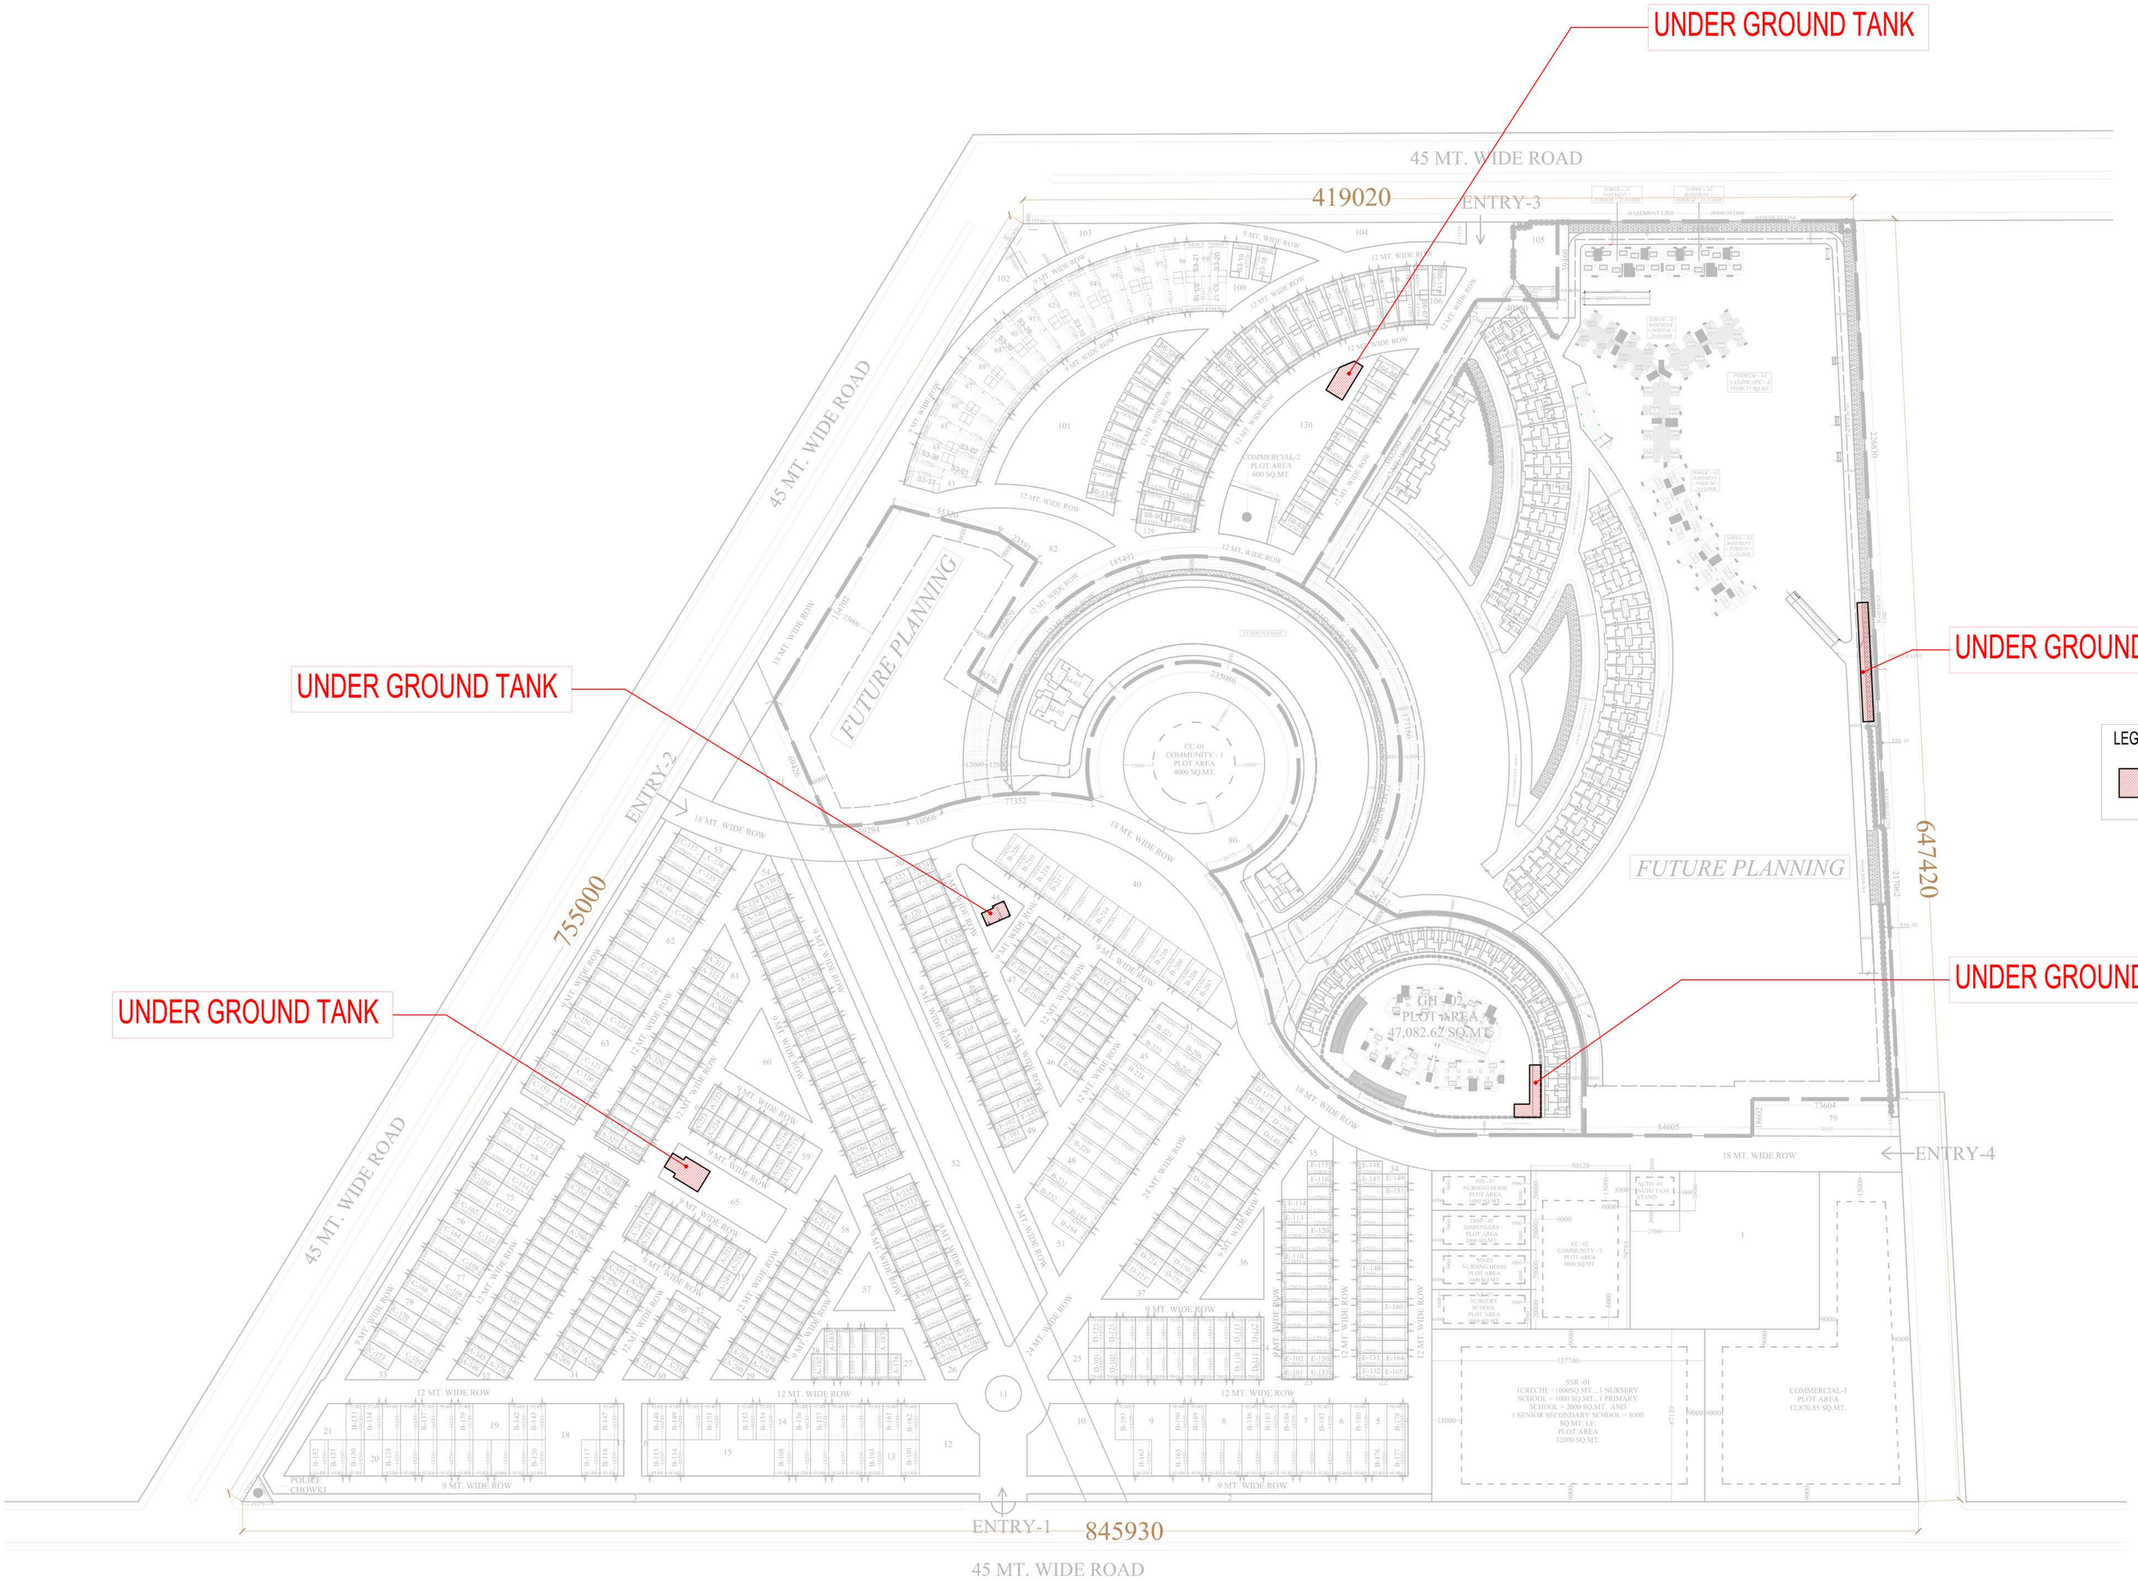

LEGEND:

UNDER GROUND WATER TANK

PROJECT :- "UP COUNTRY"

PROPOSED LANDUSE FOR
" UP COUNTRY",
AT PLOT NO. TS-1, SECT-17A.
AT YAMUNA EXPRESS WAY.

BUILDERS & PROMOTER :-
M/s SUPERTECH LTD.
ADD. - B-28 , 29 SECTOR - 58
NOIDA - 201307

DRAWING TITLE :-

WATER SUPPLY PLAN

ARCHITECTS :
Space Designers International
B - 34, SECTOR-67, NOIDA
PH : +91 9711633717,18,19 & 20
Mob: 9811070399 , 9811336231
e-mail : spacesdi@gmail.com, www.spacedi.com

DRAWN BY :-	CHECKED BY :-	SCALE :-	DATED :-
SANJAY	VISHAL		

OWNER'S SIGN

ARCHITECT'S SIGN.