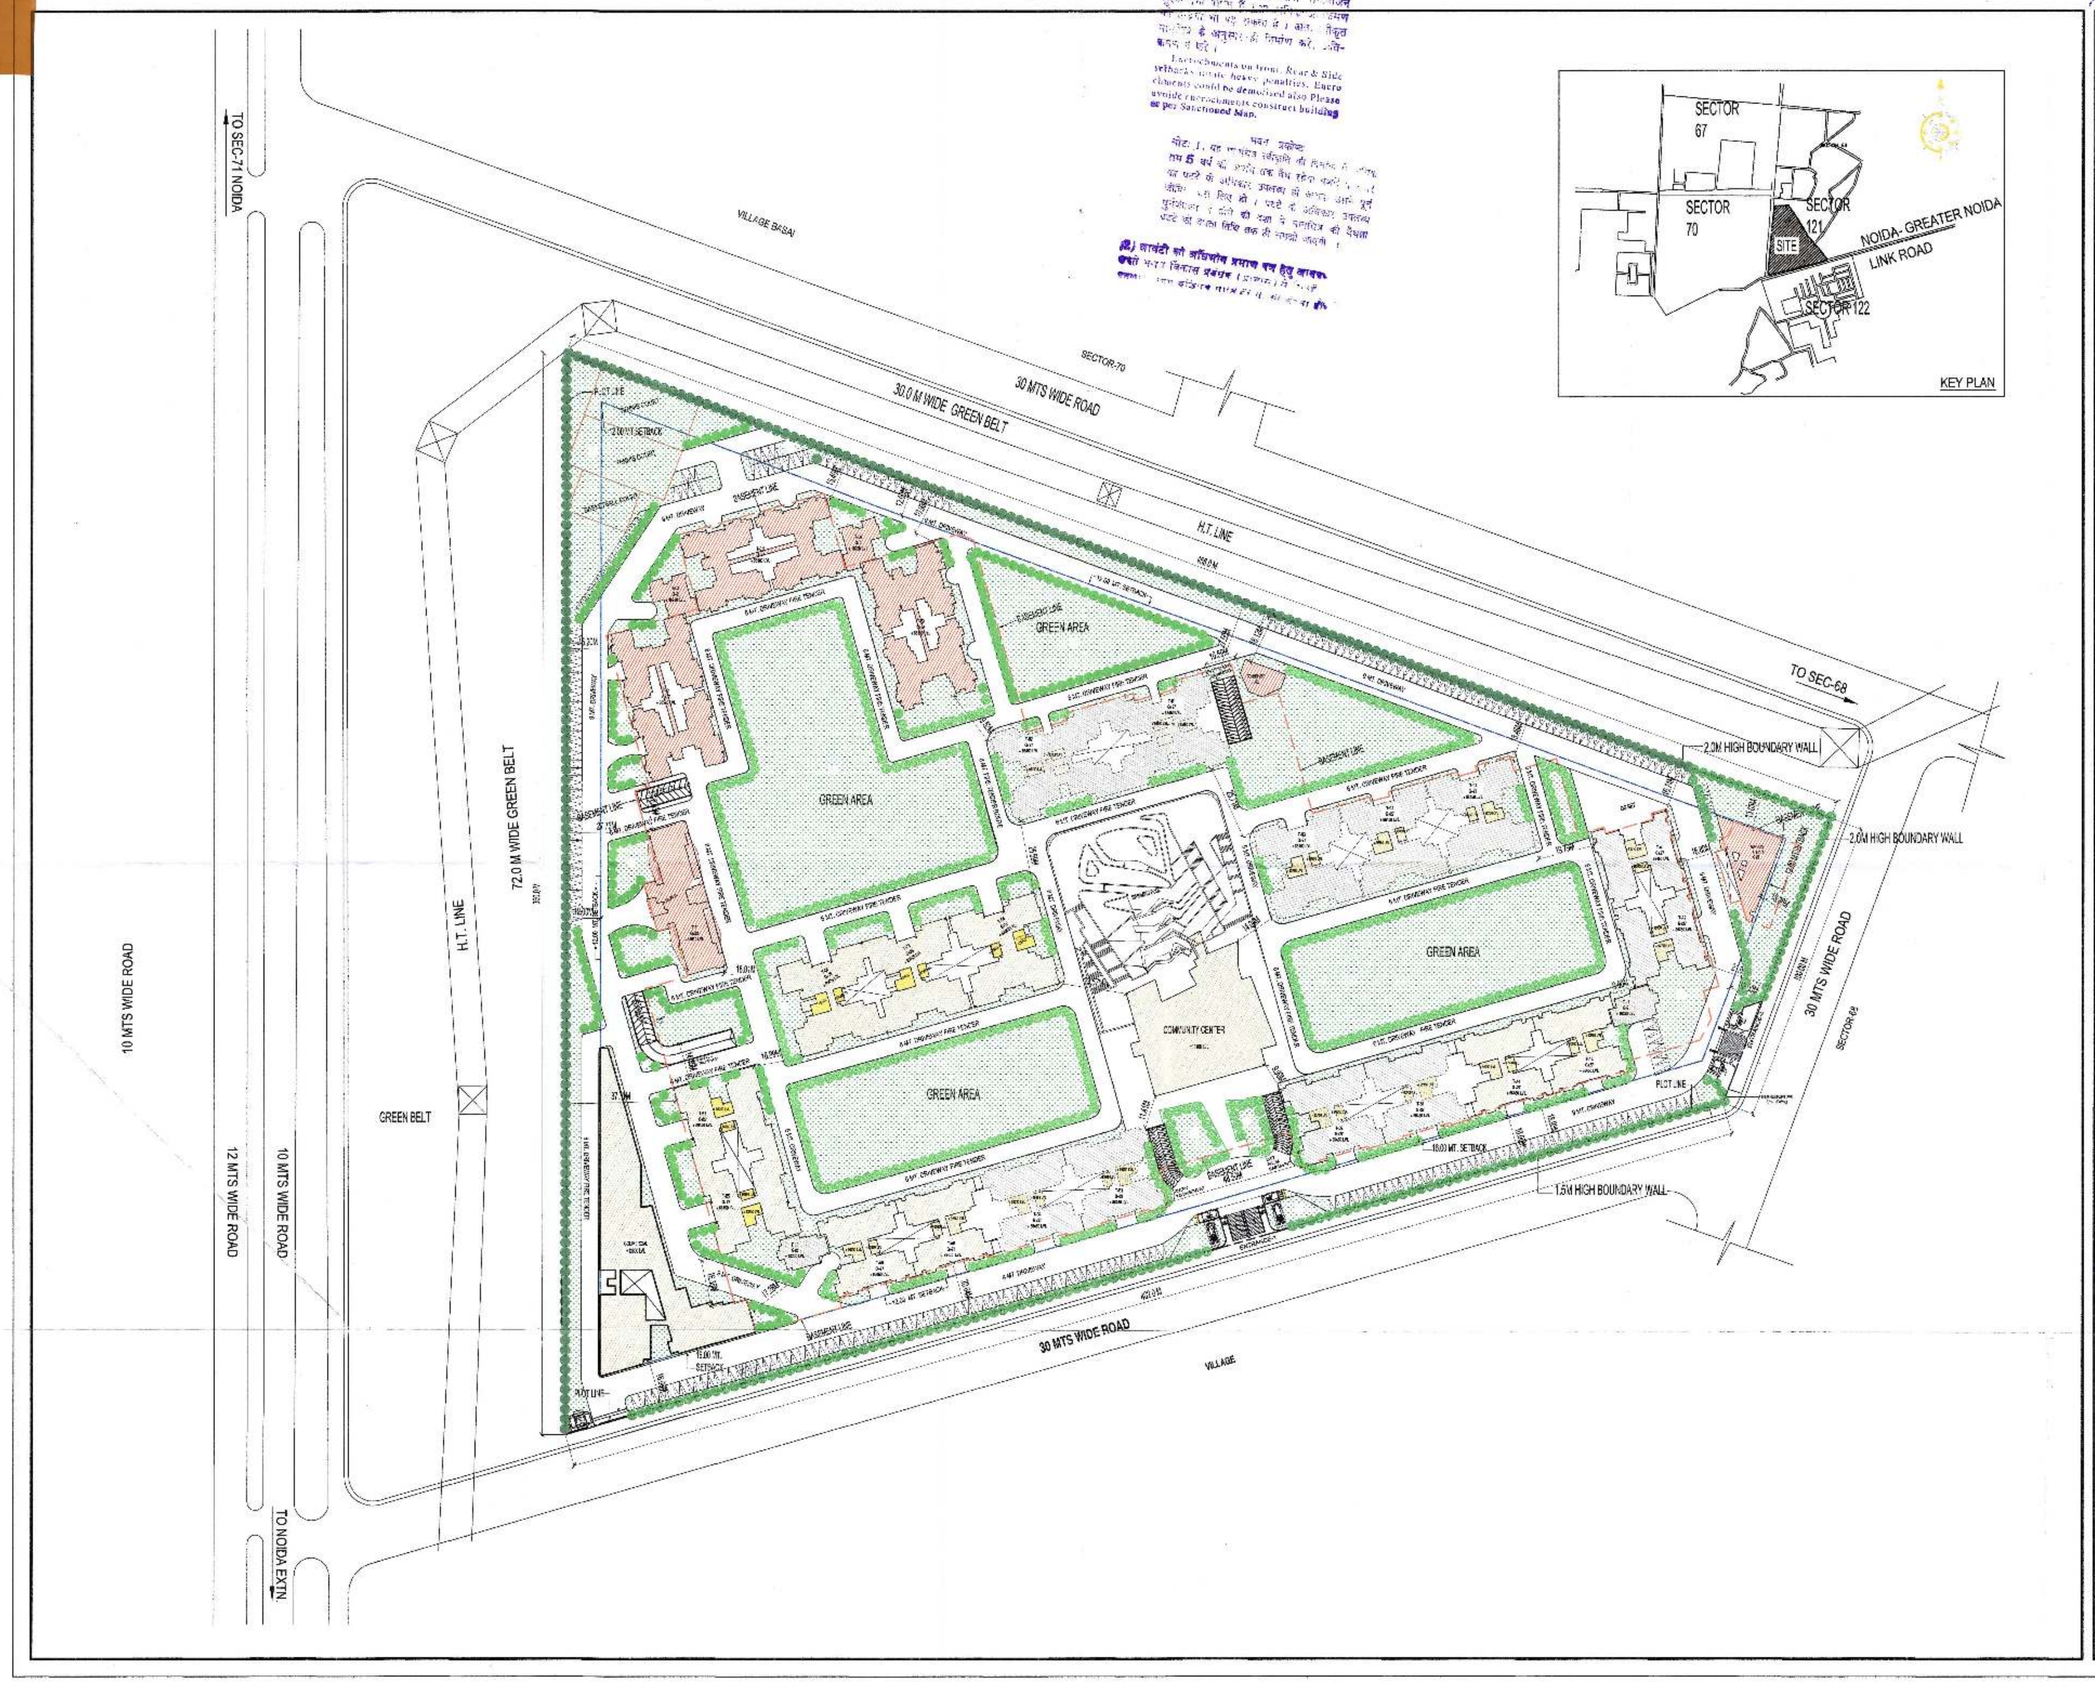

NORTH POINT

This drawing is a "COPYRIGHT" of the Architect and should not be used, reused, disclosed or reproduced without the written permission of the Architect.

NO. OF PRINT	DATE	ISSUED TO	SIGNATURE

REVISION	DATE	DESCRIPTION	BY

GENERAL NOTES:
1. ANY PASSIVE LE ROOM, TOILET, KITCHEN, ETC. IF IT IS NOT NATURALLY VENTILATED WILL BE MECHANICALLY VENTILATED.
2. FIRE STAIRCASE IS OF PRESS. ROOM TYPE AS PER N.B.C.

Proposed Building is as per Bye Laws approved by Authority

INDEX

PREVIOUS SANCTION :-

PROPOSED SANCTION :-

PLUMBING LEGEND	
1	100Ø SOIL & VENT PIPE
2	100Ø WASTE & VENT PIPE
3	150Ø RAIN WATER PIPE
4	COLD WATER SUPPLY ON TANK
5	80 Ø GAS RISER PIPE TO D.G. TANK
6	75 Ø RAIN WATER PIPE
FG	FLOOR DRAIN(WITH GRATING)
FT	FLOOR TRAP (150 x 75mm WITH GRATING)
BG	BALCONY DRAIN(WITH GRATING)
WB TO FT	32Ø WASTE PIPE
FD TO FT	50Ø WASTE PIPE
FT TO VERTICAL STACK	75Ø WASTE PIPE
WC TO VERTICAL STACK	100Ø SOIL PIPE

SUBMISSION DRAWING

CLIENT
IV COUNTY PVT. LTD.

PROJECT
Cleo County
PROPOSED GROUP HOUSING FOR IV COUNTY PVT. LTD. AT PLOT NO.-GH-05,SECTOR-121, NOIDA, U.P.

DATE	PROJECT NO.	CHECKED BY
29.02.2016	[illegible]	[illegible]
SCALE	DRAWN BY	APPROVED BY
1:100	[illegible]	[illegible]

DRAWING TITLE
MASTER PLAN

OWNER SIGN
IV County Pvt. Ltd.
Auth. Sign.

ARCHITECT SIGN
ARCHITECT CA/1992/20001 [illegible] NEW DELHI

TOWN PLANNER SIGN.

TOWN PLANNER

ARCHITECTS
Confluence

DRAWING NO.
S-001

REVISION
R0

This drawing is available on www.files.inconfluence.com.