LEGEND FOR PLUMBING	
M.H (MH)	MANHOLE FOR SEWER
	SEWERAGE PIPE

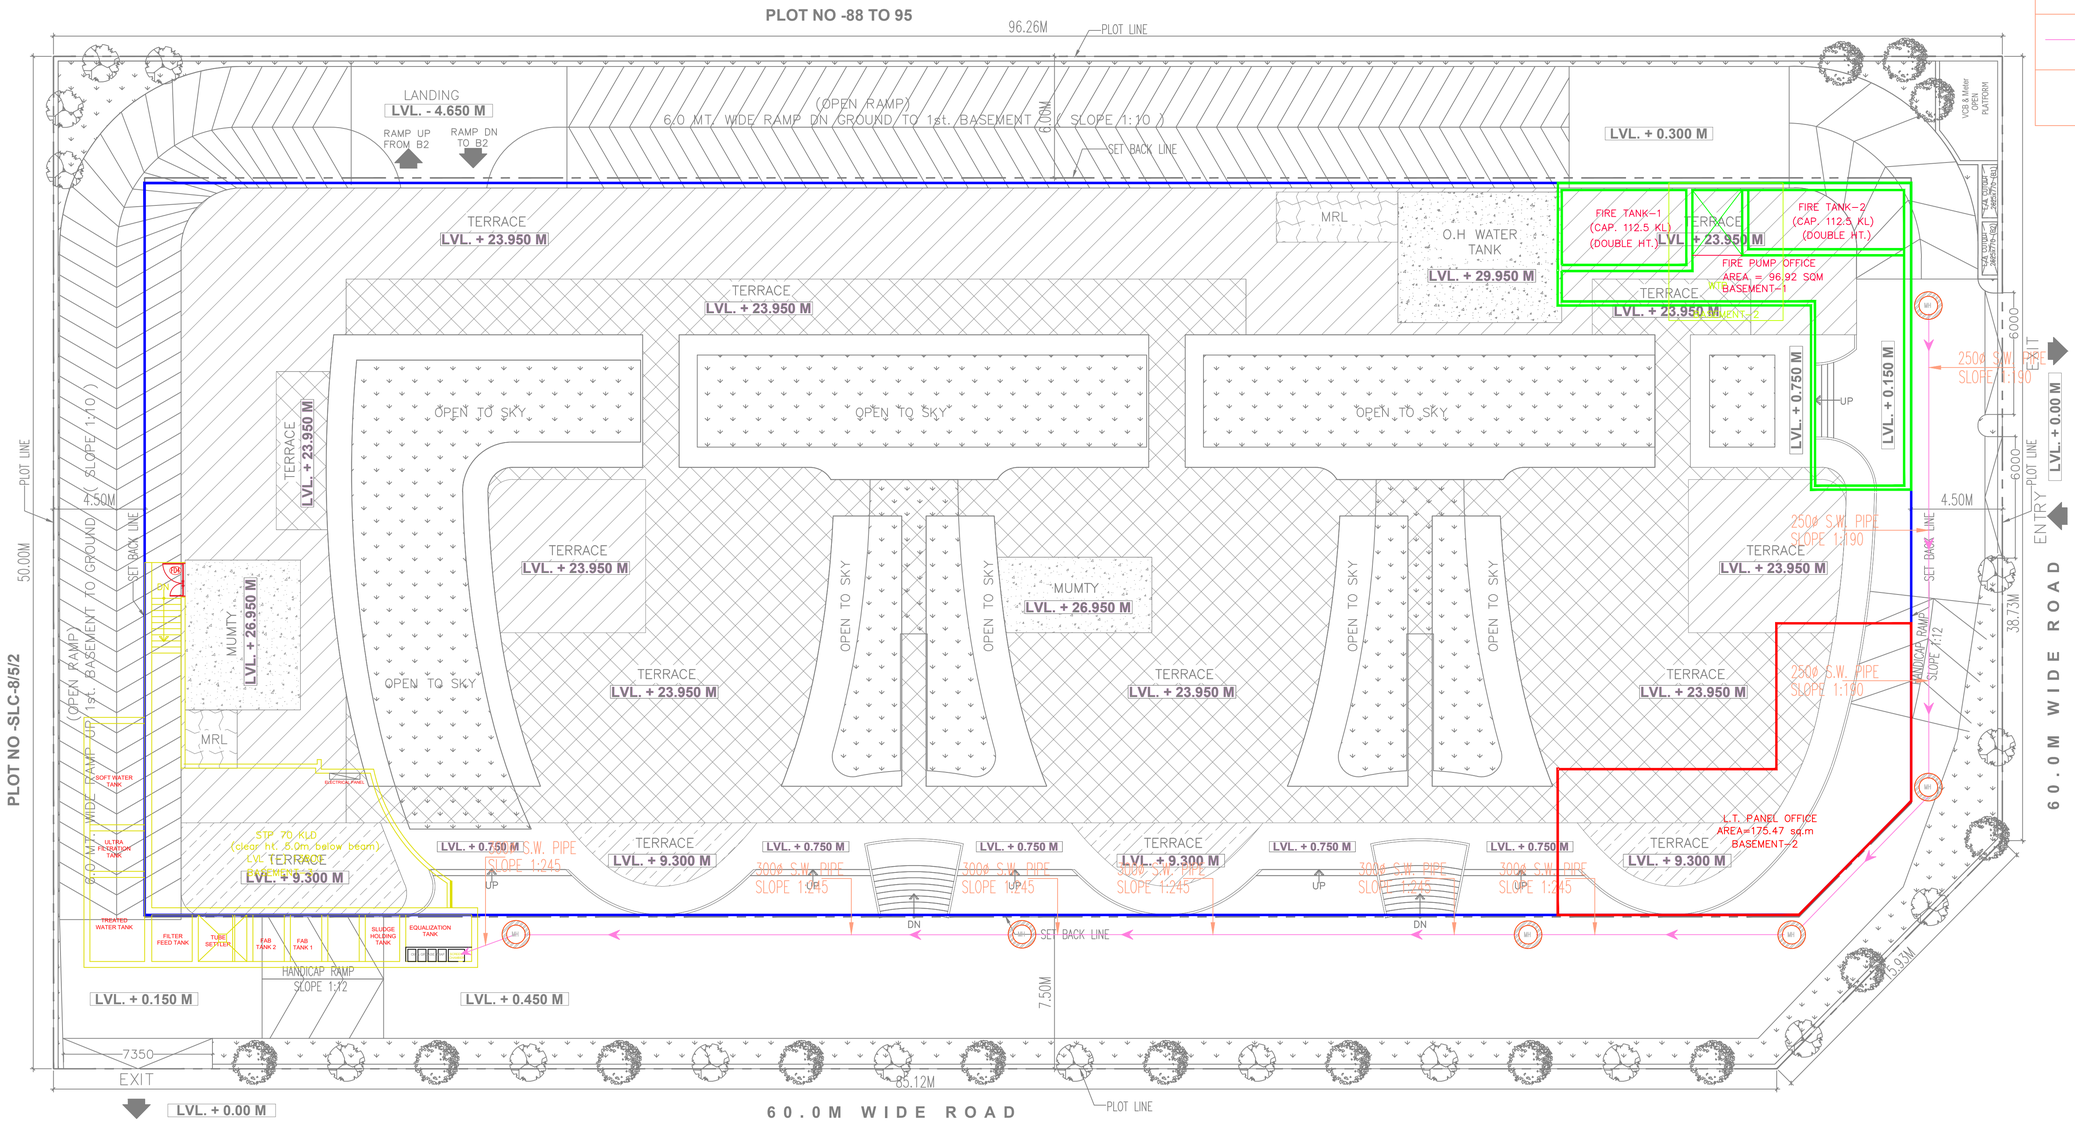

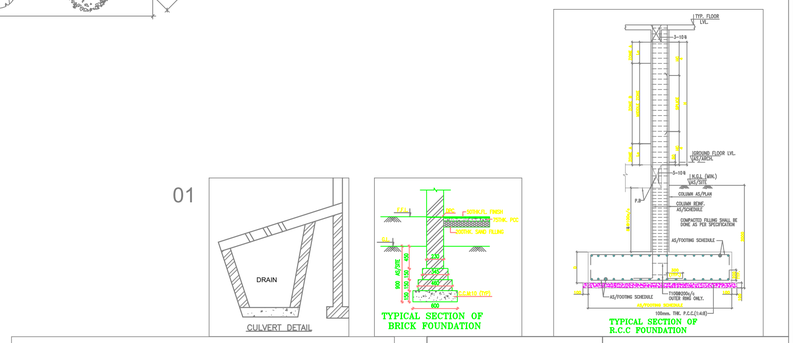

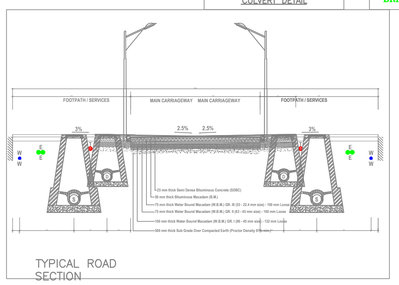

OWNER'S SIGN | ARCHITECT'S SIGN

PROJECT:-

PROPOSED BUILDING PLAN FOR COMMERCIAL SITE MIGSUN DELTA STREET AT GREATER NOIDA.
COMPANY NAME : - PARSVNATH DEVELOPERS LTD.

TITLE:- SITE PLAN & AREA CALCULATION SEWERAGE LAYOUT

GIAN P. MATHUR AND ASSOCIATES (P) LTD.
C - 55, East Of Kailash, New Delhi-110065
T : 46599599 I F 46599512
E : gpma@airtelmail.in W : www.gpmaindia.com

DRAWN BY:- Tarkesh | CHECK BY:- Rajesh | SCALE:- 1:150 | SHEET :- A1 | DATE:- 17-04-2024 | DRG.NO.:-