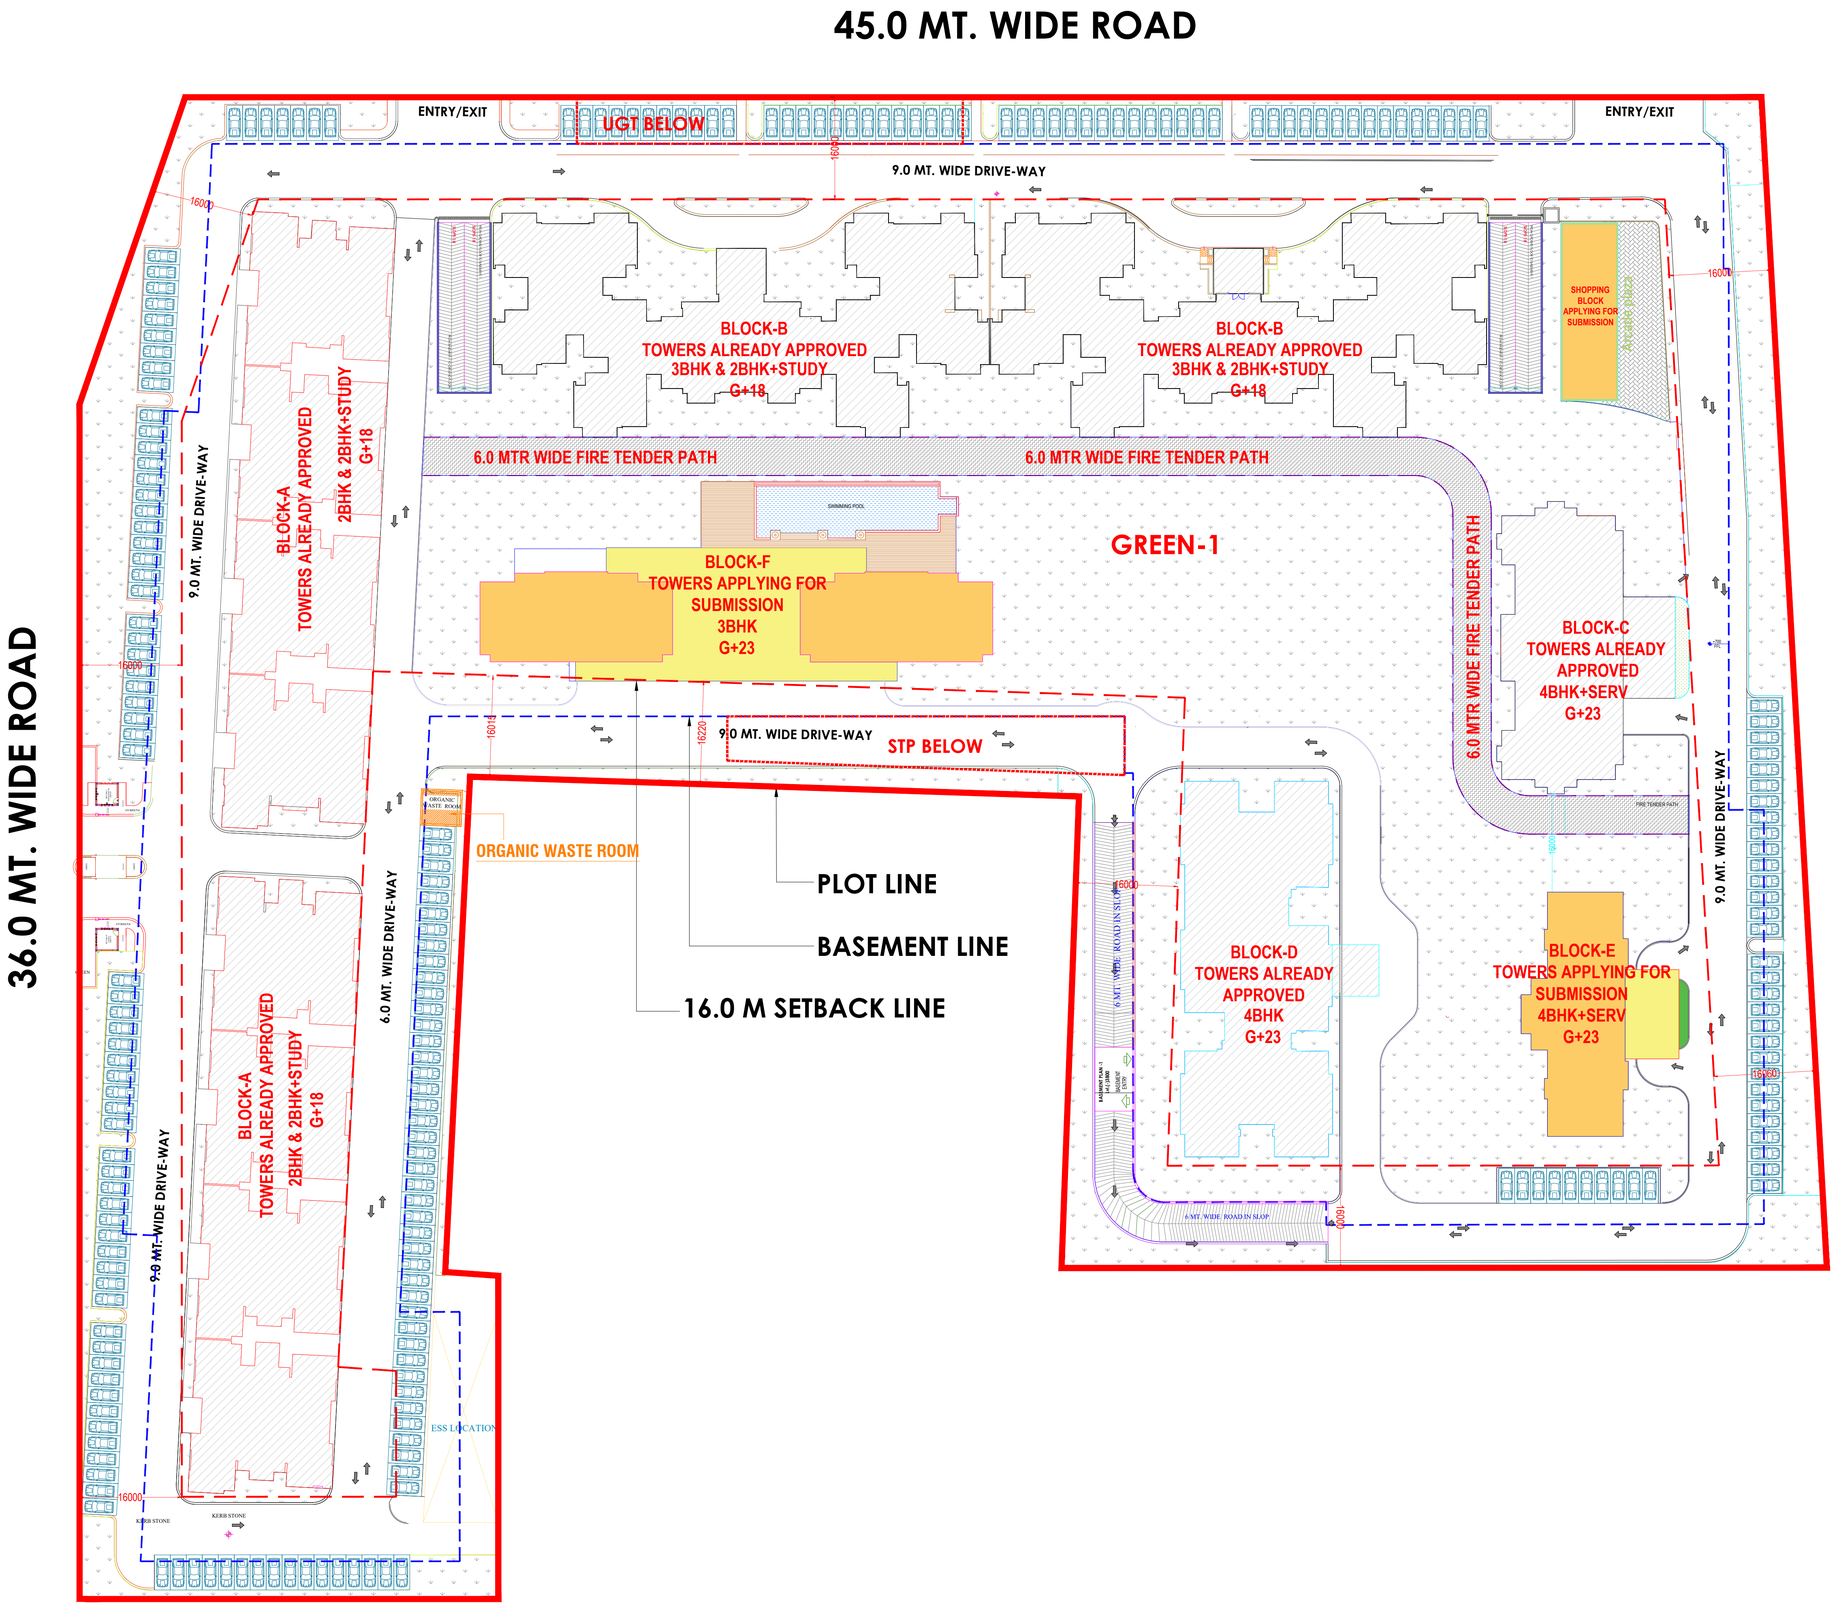

This drawing is a "COPYRIGHT" contents of this drawing or part thereof may not be used or reproduced without the permission of the Architect

NORTH:

PROJECT

PROPOSED GROUP HOUSING-1, AT KHASRA NO.400,401,402,403,404,405,406,407(P)408(P), 409-410,411-412(P),480(P),497 & 446(G.S) IN OMAXE INTEGRATED TOWNSHIP AT SULTANPUR ROAD , LUCKNOW U.P.

DRAWING TITLE

WASTE DISPOSAL PLAN

SCALE	DATE
N.T.S.	JAN - 2025

ARCHITECT

CLIENT/ OWNERS

DRAWING NUMBER-