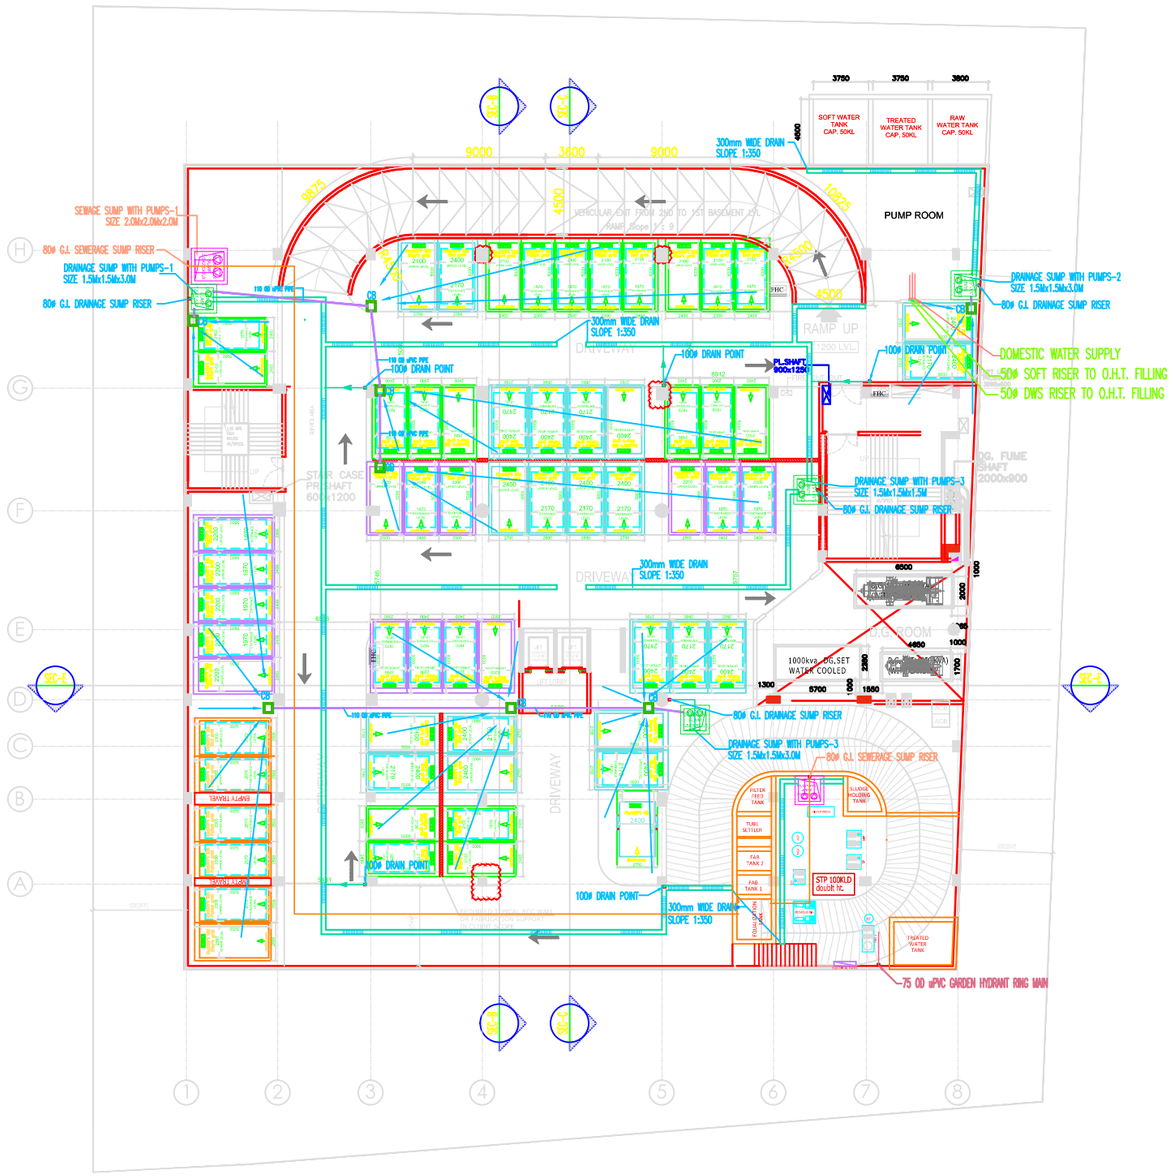

PLATE AREA

AREA=2922.14 sq.m
(31453.63 sq.ft)

3/29/2019 2:21 PM

PROPOSED COMMERCIAL FOR
CHARMS INDIA PVT. LTD GZB.

ARCHITECTS
GIAN P. MATHUR & ASSOCIATES PVT. LTD.
ARCHITECTS, ENGINEERS & PROJECT MANAGERS
C-55, EAST OF KAILASH, NEW DELHI -110065
PH: 011- 46599599 FAX : 011-46599512

S.NO.	DATE	DESCRIPTION	NO.	DATE	DESCRIPTION
REVISIONS			PRINT ISSUE		

email :- info@gpmindia.com | PLOTTED ON: Mar 29, 2019 | checked: RAJ.K

ACAD : C:\Users\Vikas\AppData\Local\Microsoft\Windows\Temporary Internet Files\Content.Outlook\YE03S1HY\PL FLOOR PLAN.dwg

TITLE
BASEMENT-02 FLOOR PLAN

SCALE: 1:200 | DATE : 5.9.2018 | Drawn: RAJ.K
DRG. NO. A-01

gpm ARCHITECTS & PLANNERS