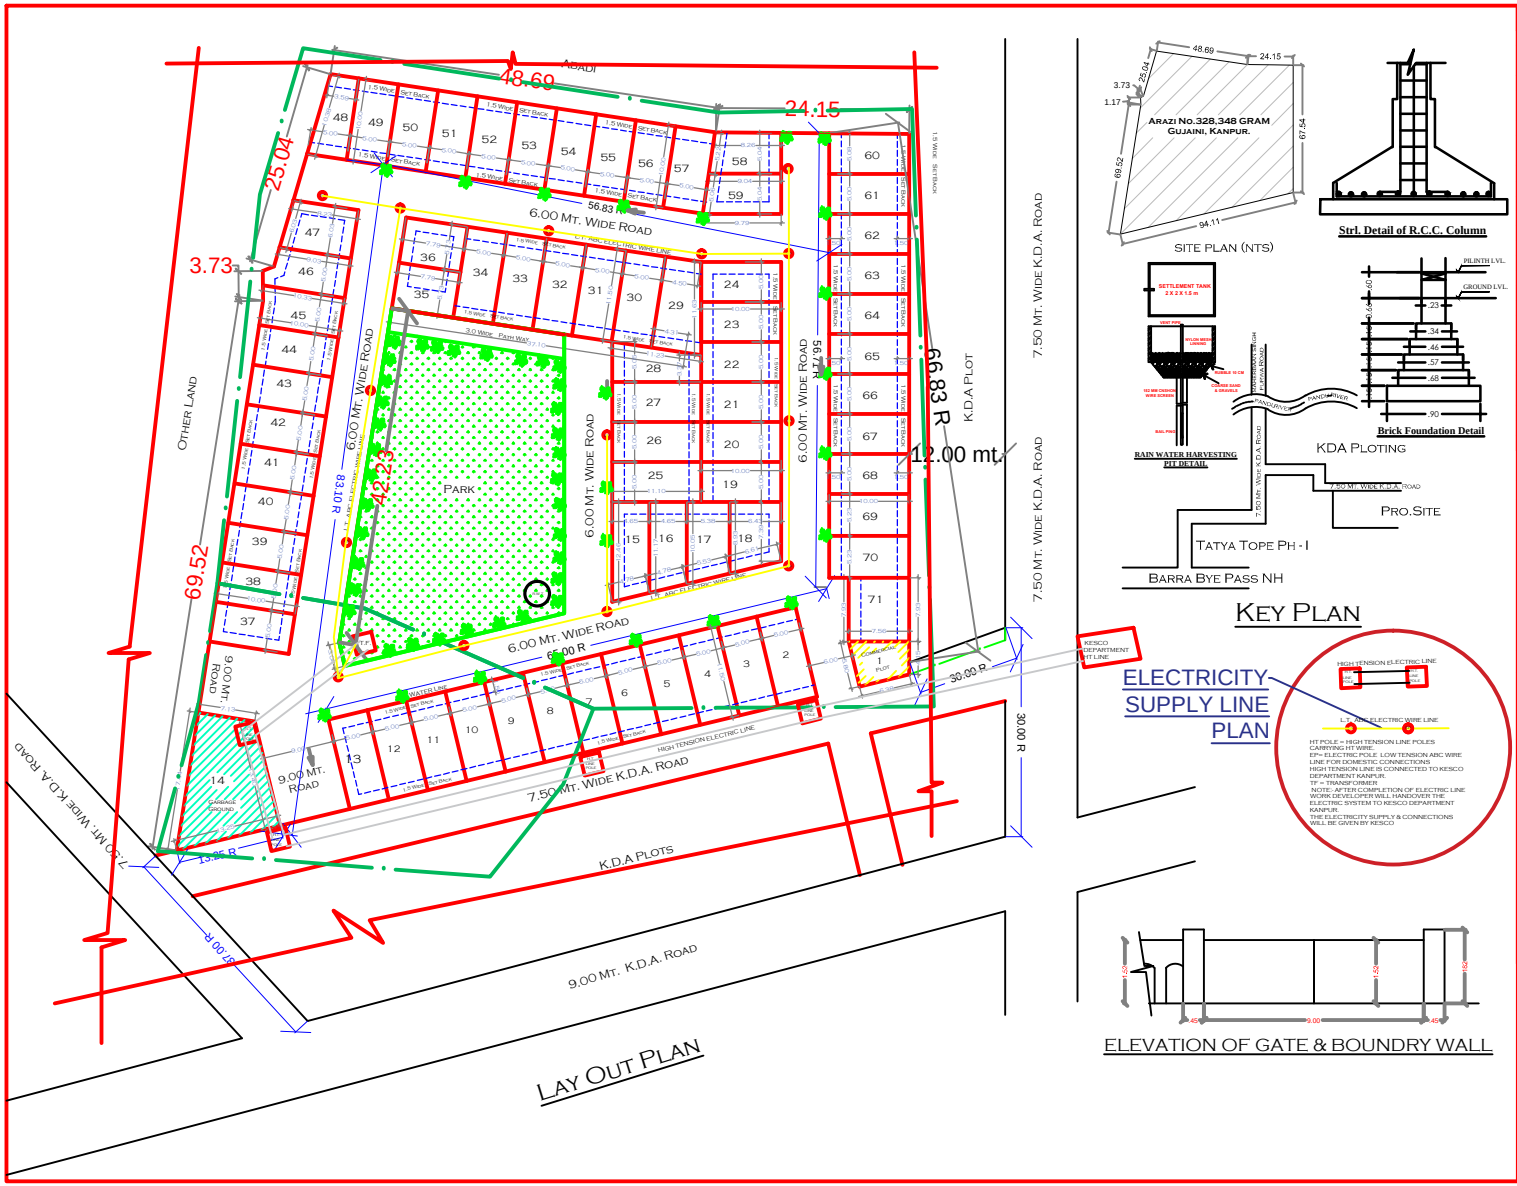

SITE PLAN (NTS)

Strl. Detail of R.C.C. Column

Key Plan

Electricity Supply Line Plan

ELEVATION OF GATE & BOUNDRY WALL

AREA STATEMENT RESIDENTIAL PLOTS:-

PLOT NO.	PLOT SIZE	AREA SQ.MT.
PLOT NO. - 1 (SHOP)	6.97X4.97	34.64 SQ. MT
PLOT NO. 2-13	5.00X11.50	57.50 SQ. MT
PLOT NO.-14 (GARBAGE GR.)	10.19X15.42	157.12 SQ. MT
PLOT NO. - 15	4.71X11.90	56.04 SQ. MT
PLOT NO. - 16	4.71X 10.61	50.00 SQ. MT
PLOT NO. - 17	5.45X9.57	52.15 SQ. MT
PLOT NO. - 18	6.52X8.16	53.15 SQ. MT
PLOT NO.19-24	5.00X10.00	50.00 SQ. MT
PLOT NO.25-27	5.00X11.10	55.50 SQ. MT
PLOT NO.28	4.21X11.16	46.98 SQ. MT
PLOT NO.29	4.40X11.56	50.86 SQ. MT
PLOT NO.30-34	5.00X11.50	57.50 SQ. MT
PLOT NO.35-36	5.73X7.79	44.64 SQ. MT
PLOT NO.37-44	5.00X10.00	50.00 SQ. MT
PLOT NO.45	5.00X10.16	50.80 SQ. MT
PLOT NO. - 46	5.00X9.68	48.40 SQ. MT
PLOT NO. - 47	6.02X8.30	50.00 SQ. MT
PLOT NO. - 48	4.30X10.30	44.30 SQ. MT
PLOT NO.49-57	5.00X10.00	50.00 SQ. MT
PLOT NO.58	5.13X8.65	44.40 SQ. MT
PLOT NO. - 59	5.05X9.41	47.50 SQ. MT
PLOT NO. - 60	5.08X10.00	50.80 SQ. MT
PLOT NO.61-68	5.00X10.00	50.00 SQ. MT
PLOT NO.69-70	5.23X10.00	52.30 SQ. MT
PLOT NO.71	7.56X 7.93	59.95 SQ. MT

Area Statement

Total Plot Area	6560.00 sq.mt.
Garbage Area	157.12 sq.mt.
Commercial Area	34.64 sq.mt.
Net Plotted Area	3593.21 sq.mt.
Green Area (15.13 %)	993.00 sq.mt.
Road Area	1782.03 sq.mt.

PROPOSED LAY OUT PLAN ON ARAZI NO.328,348 GRAM GUJAINI, KANPUR.

Owner Name:-
Sri Atul Singh Chandel
S/o Sri Raghvendra Singh Chandel
Thakur Veer Singh
Saurabh Gupta and
Moon Villa Developer's Pvt. Ltd.

Owner's Sign

Architect's Sign