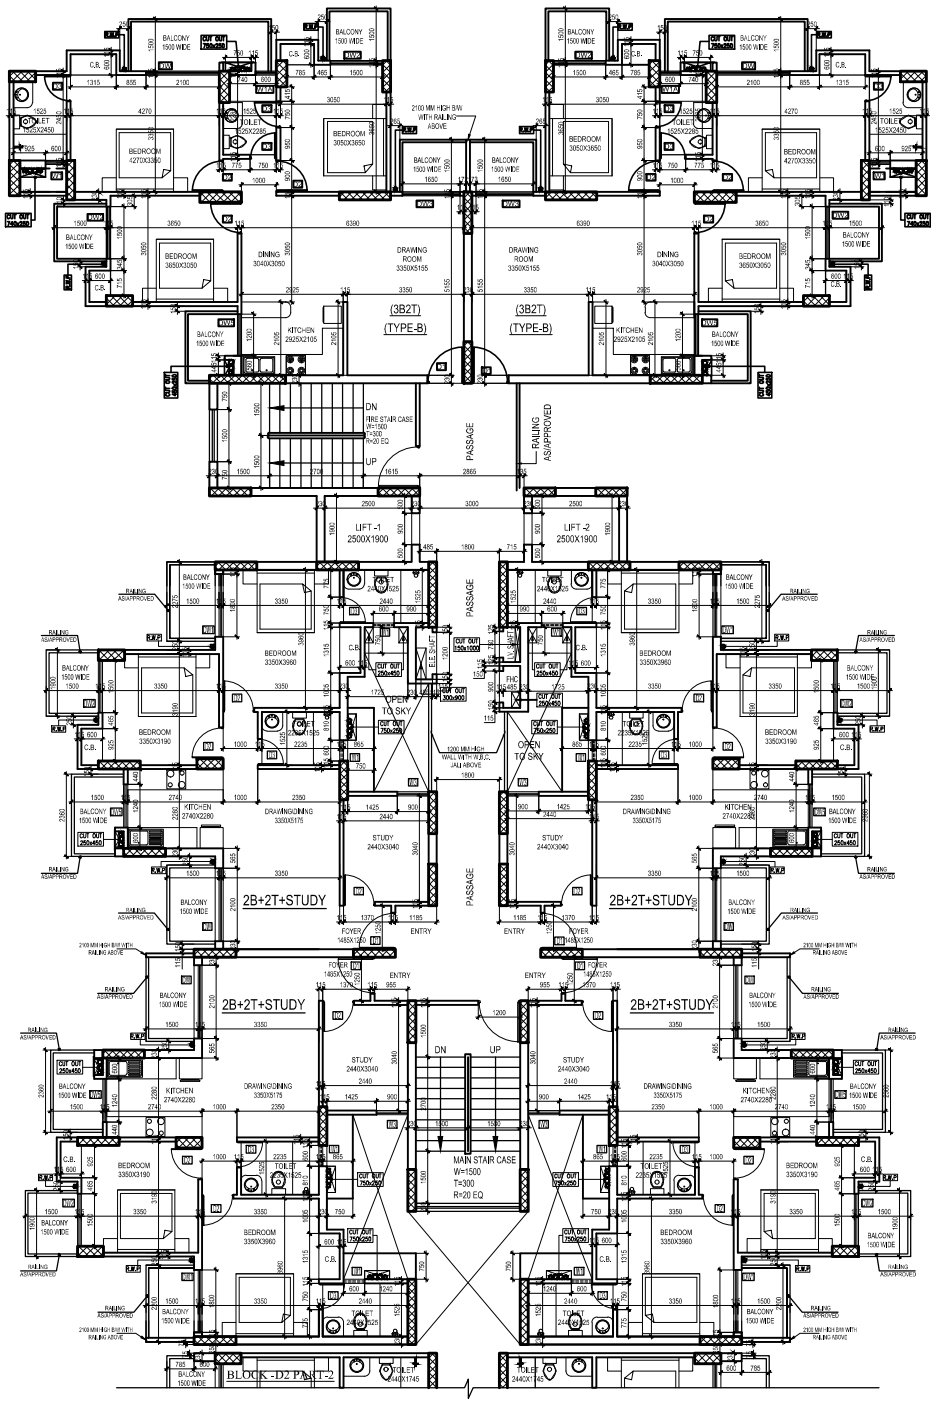

SAVIOUR PARK

TOWER-D3	(2B+G +14)

DOORS & WINDOWS SCHEDULE

S.NO.	TYPE	SIZE	CILL.LVL.	LLVL.	REMARKS
1	D1	1050 x 2050	±00	2050	ENTRANCE
2	D2	900 x 2050	±00	2050	BED RM./STUDY
3	D3	750 x 2050	±00	2050	TOILET
4	DW	2100 x2050	±00	2050	DRG./BED RM.
5	DW1	1800 x2050	±00	2050	BED ROOM
6	DW2	1500 x2050	±00	2050	BED ROOM
7	DW3	1650 x2050	±00	2050	DRG. ROOM
8	DW4	1480 x2050	±00	2050	BED ROOM
9	DW5	1240 x2050	±00/+1050	2050	KITCHEN
10	DW5'	1200 x2050	±00/+1050	2050	KITCHEN
11	W1	600 x 1000	+1050	2050	TOILET
12	W1A	600 x 800	+1250	2050	TOILET
13	W2	450 x 1000	+1050	2050	TOILET
14	W3	900 x 1150	+900	2050	STUDY
15	FD	1200 x 2050	±00	2050	FIRE DOOR

rev.no.	date	revision
R1	20160830	BALCONIES REVISED & W1A ADDED IN TOILET

PROJECT NAME:

SAVIOUR PARK

PROJECT TITLE

PROPOSED GROUP HOUSING AT PLOT AT KHASARA NO.(1125/1,1126/1,1131,1144/2,1145/1,1146/M,1154/1,1132, 1127/M,1128/1,1129,1114,1115,1116,1117,1119,1120,1124/1, 1130,1147,1148,1149,1150,1146/M,)IN KARHERA &(1/2,13,13,1/2) IN SAHIBABAD (SAVIOUR PARK) MOHAN NAGAR GHAZIABAD (U.P.)

FOR M/S SAVFAB BUILDTECH PVT.LTD.

DRAWING TITLE :

TYPICAL FLOOR PLAN
BLOCK -D3
(2B+G+14)

D3-08

DWG NO.

SCALE	N.T.S
DATE	20160305
DEALT	
JOB NO.	

Architects:
DEEPAK MEHTA &ASSOCIATES
ARCHITECTS, PLANNERS, VALUERS, LANDSCAPE & INTERIORS
SECOND FLOOR, PLOT NO. 16, ABHISHEK PLZA, L.S.C. AVATOR VIHAR PHII, DELHI - 110091, INDIA
TELEPHONE : 91 - 11 - 65272180, 91 - 11 - 22770180, TELEFAX : 91 - 11 - 22770180
Website : www.indiar-architect.com E-mail : deepakmehta1962@gmail.com

DRAWING RELEASED FOR:

- ☐ APPROVAL
- ☐ SUBMISSION
- ☐ ADVANCE COPY
- ■ CONSTRUCTION

ARCHITECT'S SIGN	OWNER'S SIGN