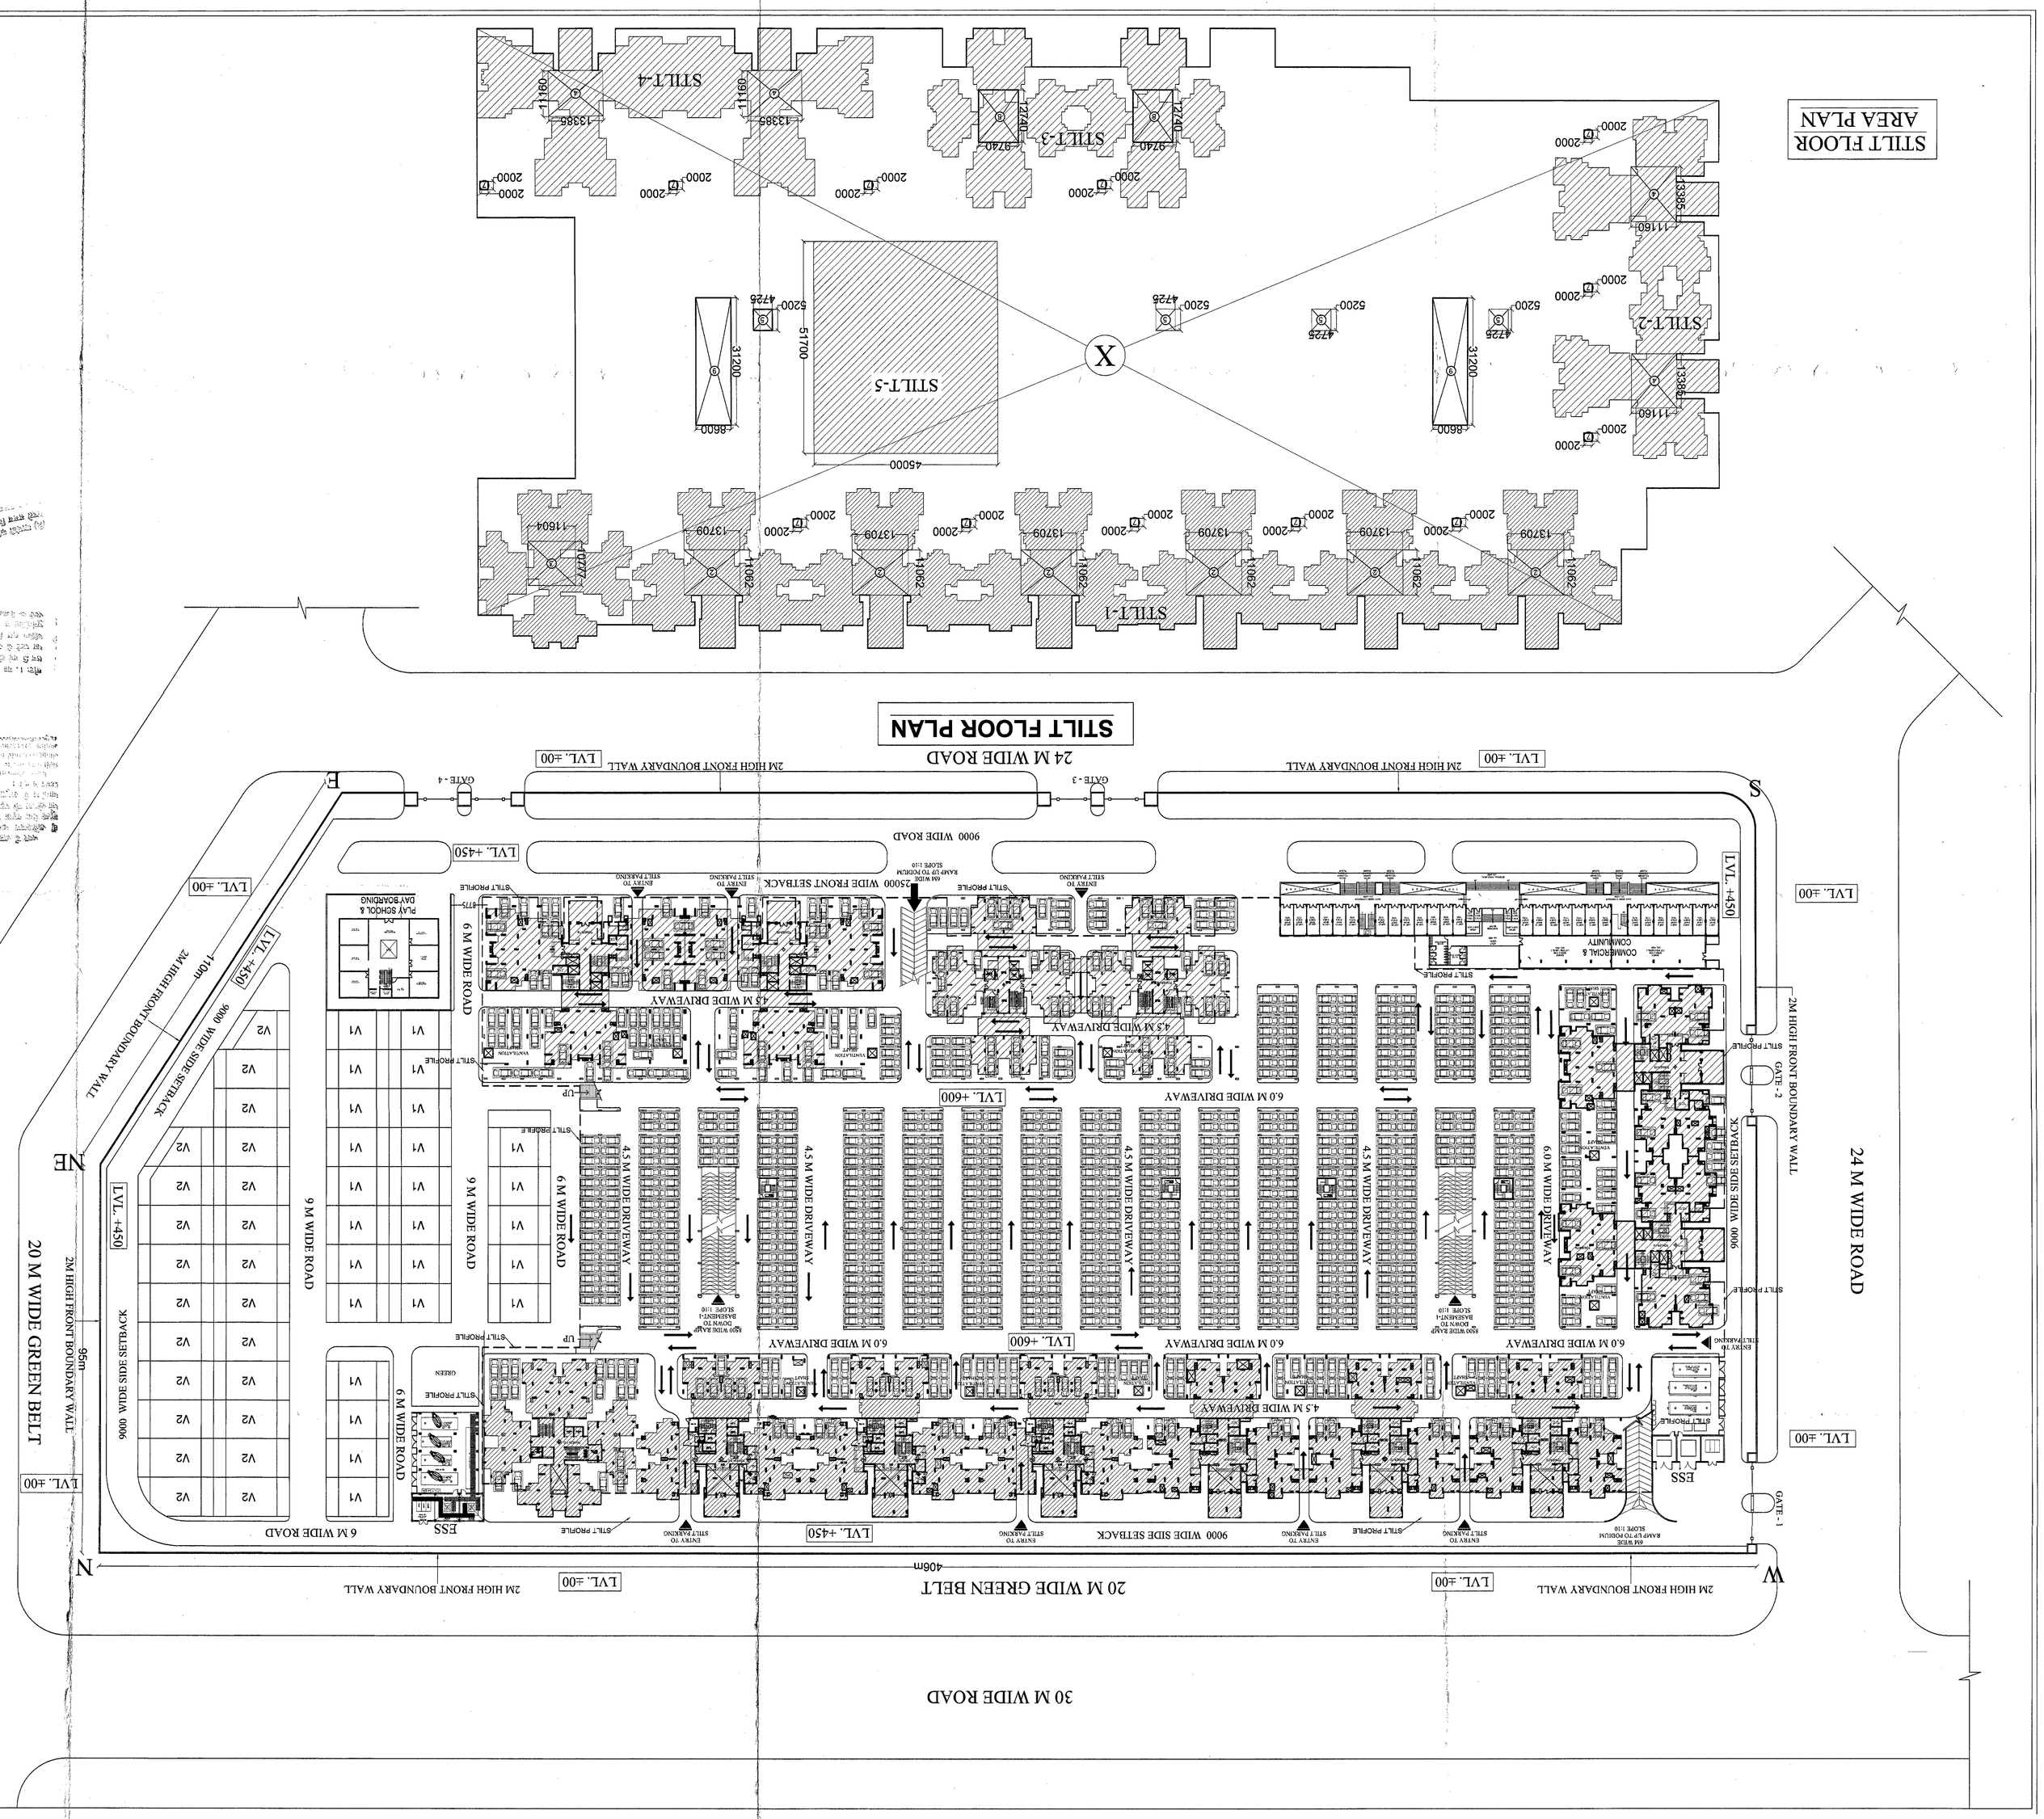

NOTE

PREVIOUS PLAN SANCTIONED
VIDE NO : BC-BP-III / 151 / 624
DATE : 07-03-2013
FOR (1.5 F.A.R)

SUBMISSION DRAWING

PROJECT

THE ARANYA GROUP HOUSING ON
PLOT NO. GH-02,Sector-119,NOIDA
Dist. G B Nagar (UP)
FOR -M/S IVRCL ARANYA PROJECTS PVT. LTD.

DRAWING TITLE :

STILT FLOOR PLAN

IVRCL ARANYA PROJECTS PVT. LTD.
Director/ Authorised Signatory

PREMKUMAR VASTAVA
ARCHITECT
CA/95/15608

OWNER'S SIGN | ARCHITECT'S SIGN

NEXUSPLUS CONSULTANTS PVT. LTD.
B-116 , SECTOR 50 , 2ND FLOOR , NOIDA
TEL : 0120-4355781
WEB : www.nexusplus.in

NORTH

SCALE	DEALT BY	DATE - 07.11.2015
1 : 750	SANJEEV	
DESIGN BY	CHECKED BY	DRG. No.
		SD-06

After the proposed Building is as per the Lease Submitted for approval purpose.

Approved
Date 15/10/15
Date 15/10/15
Date 15/10/15