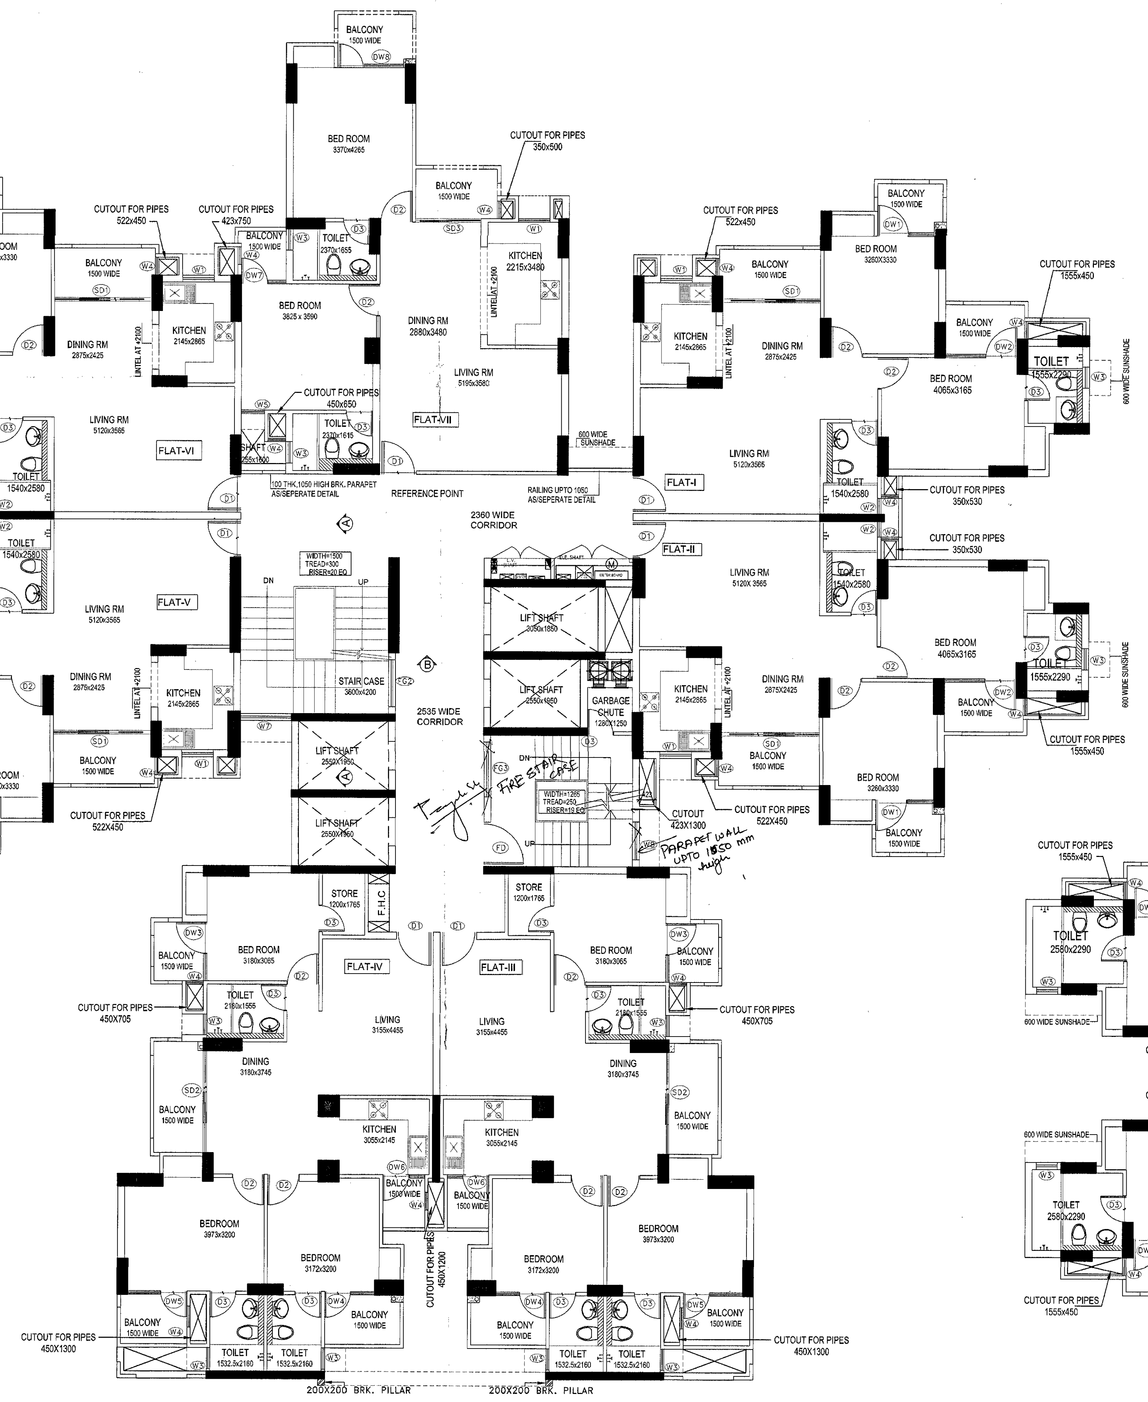

4th - 19th FLOOR PLAN

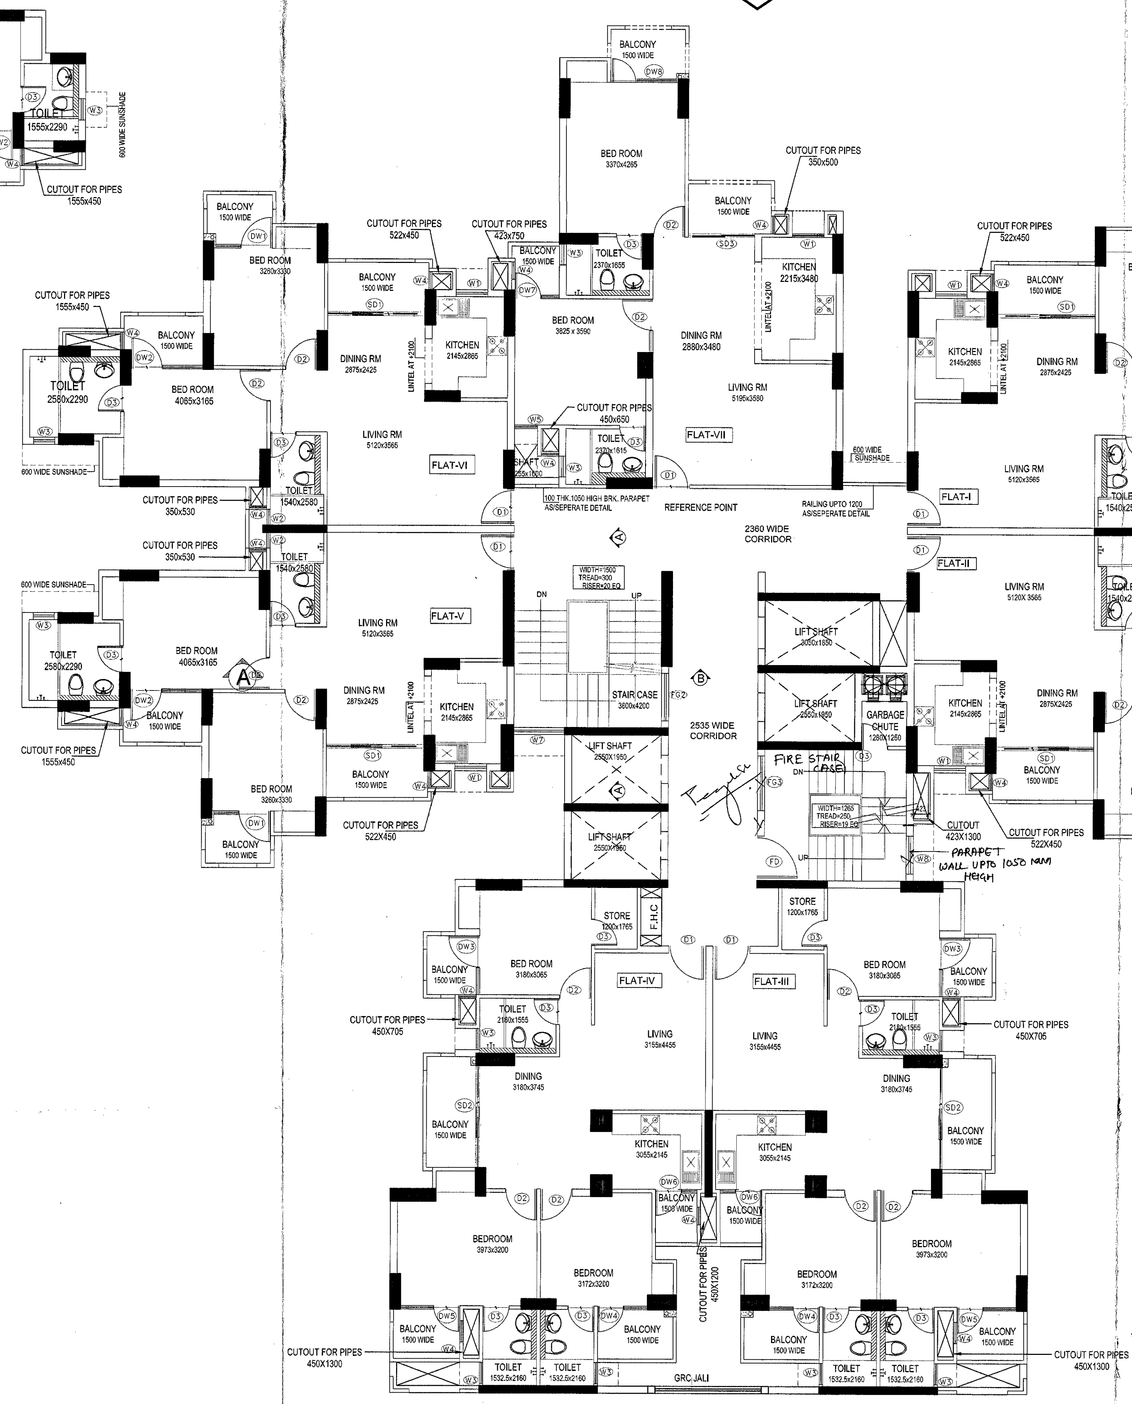

20th - 24th FLOOR PLAN

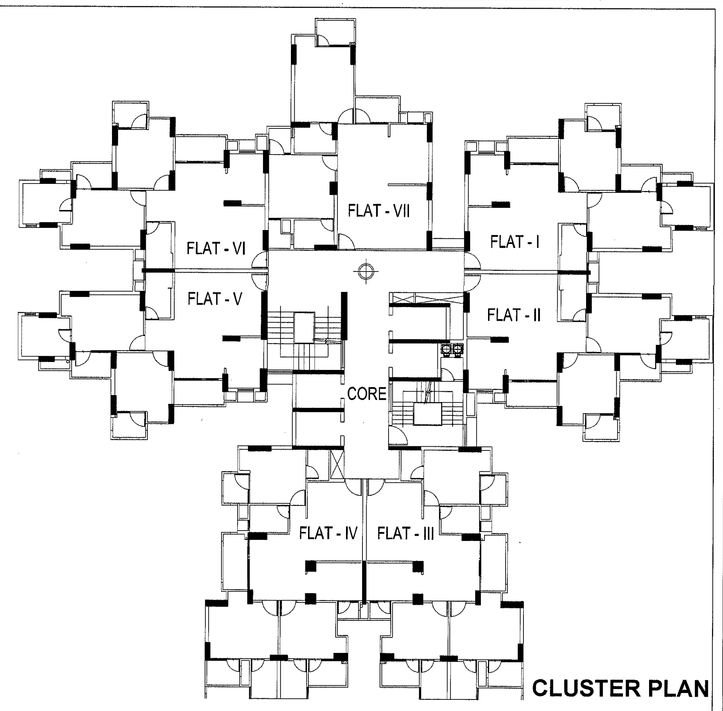

CLUSTER PLAN

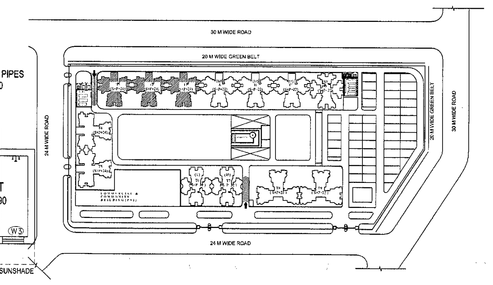

KEY PLAN

SUBMISSION DRAWING

NOTES.
1. ALL DIMS. ARE IN MM. & LEVELS ARE IN METER.
2. DIMS. ARE NOT TO BE SCALED.

APPLICANT
M/S IVRCL ARANYA PROJECTS PVT. LTD.

PROJECT
THE ARANYA
GROUP HOUSING ON PLOT
No. GH-02,Sector-119,NOIDA
Dist. G B Nagar (UP)

DRAWING TITLE
TOWER - 1, 2 & 3

4TH - 19TH FLOOR PLAN,
20TH - 23RD FLOOR PLA, KEY PLAN

SCALE	DEALT: SANJEEV	DRG. NO.
1:100	CHECKED	SD19
DATE: 07-11-2015	REV. NO. 00	

APPLICANT	ARCHITECT
IVRCL ARANYA PROJECTS PVT. LTD. Director/ Authorised Signatory	PEEYUSH SRIVASTAVA ARCHITECT CA/95/16400

ARCHITECTS
NEXUSPLUS CONSULTANTS PVT LTD.
B-116, SECTOR -50, NOIDA