PRODUCED BY AN AUTODESK EDUCATIONAL PRODUCT

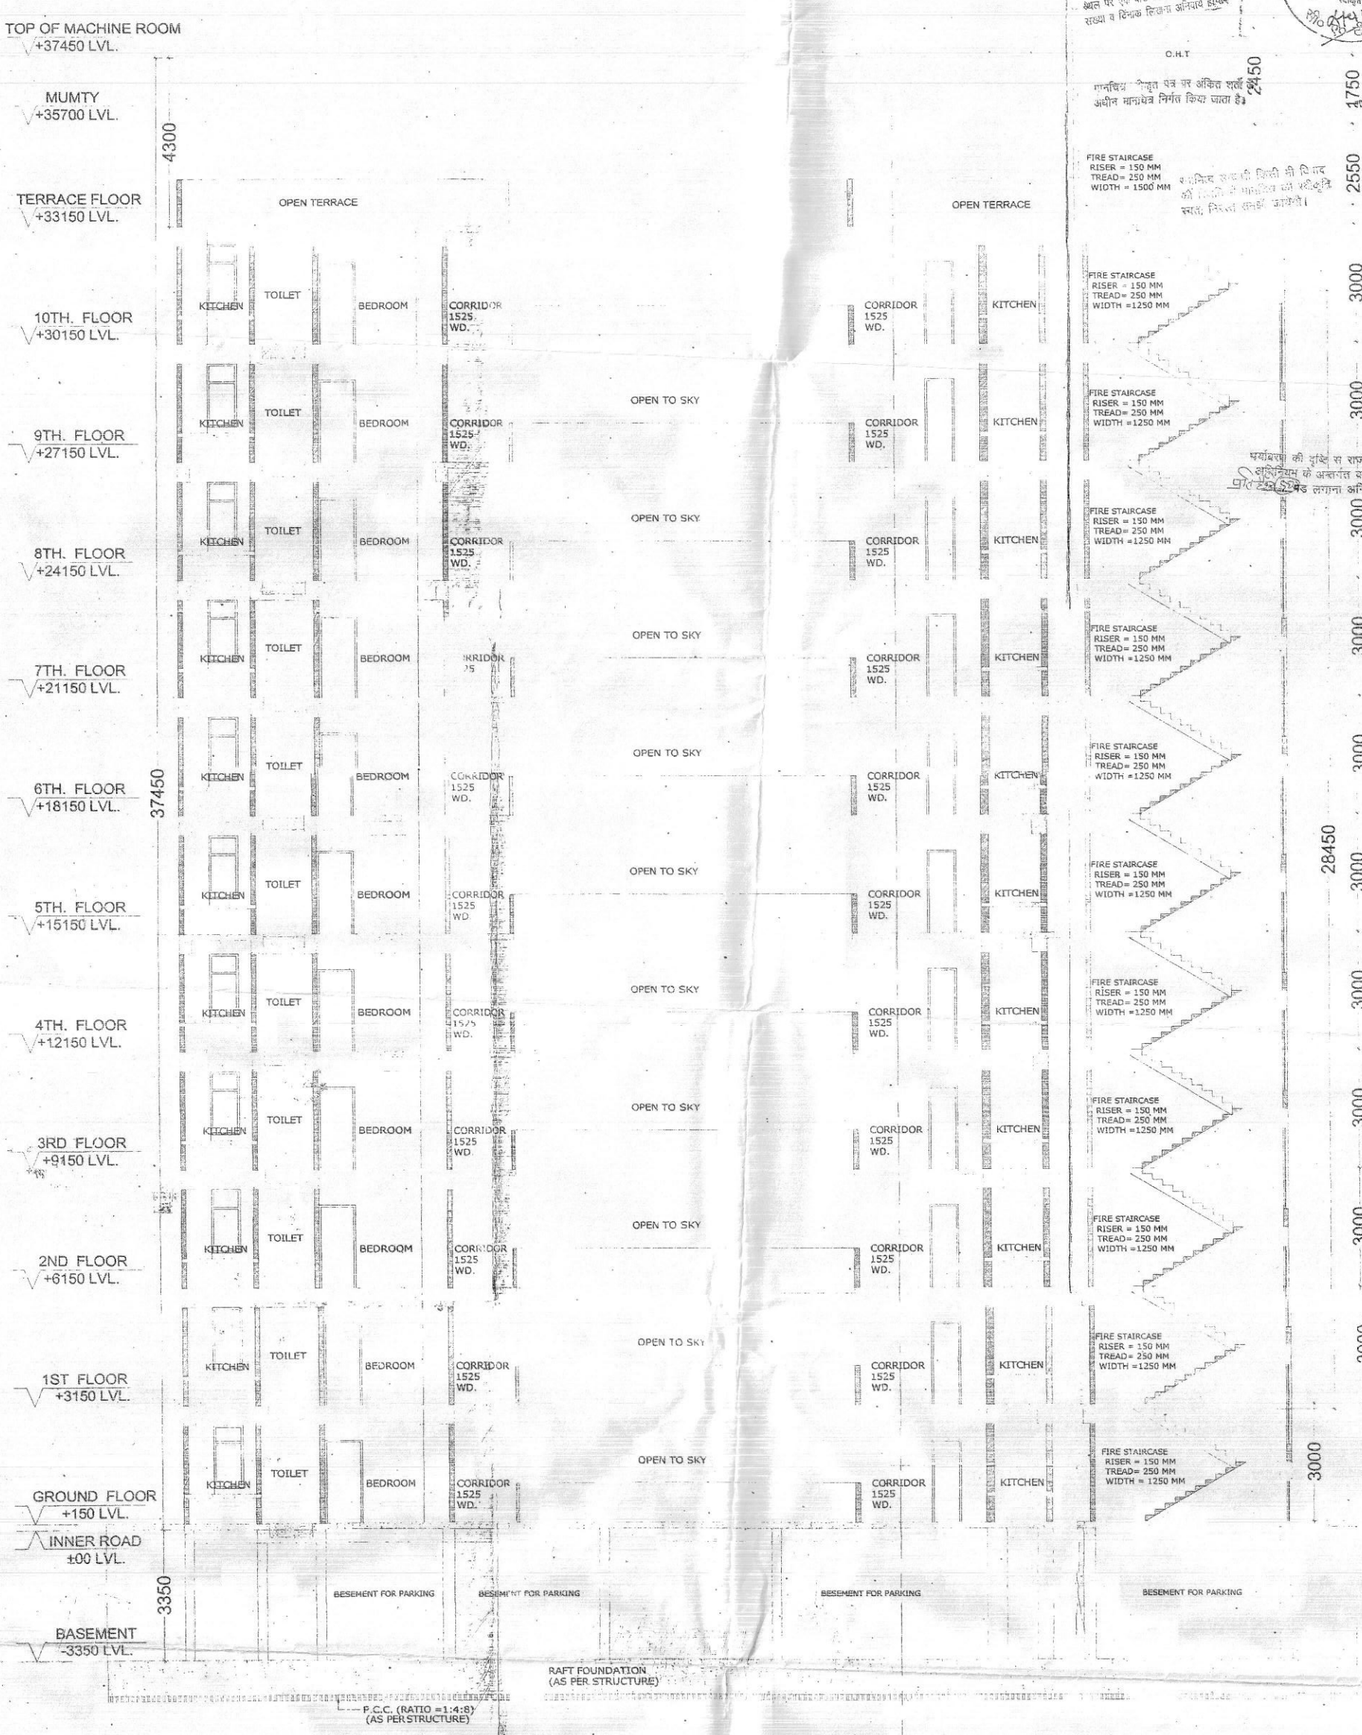

SECTION-AA'

ER. SADANAND OJHA
ME (Civil)
Structural Consultants
Swati Structure Solution Pvt. Ltd
H.O. 503, Sectiveva Corporate Tower,
Plot No. 6 Community Centre
Sector-8, Rohini, Delhi-110085

PROJECT:
SUBMISSION DRG. FOR AFFORDABLE GROUP HOUSING AT KHASRA NO. 1140,1142,1166 & 1167 AT VILLAGE DASNA PARGANA DASNA TEHSIL GHAZIABAD (U. P.)

OWNER:
M/s. A.P.G. MACHINES & METAL TRADING P. LTD.

SIGN. AUTHORITY:
DEVENDAR SINGH

DRAWING TITLE:
SECTION-AA'
BLOCK-A

For APG Metal & Machines Trading Pvt. Ltd.
Managing Director
OWNER'S SIGN

RAJ KUMAR SHARMA
Architect
Regd. No. CA/2012/58182
ARCHITECT'S SIGN.

Aashirwad Architectural Services Pvt. Ltd.
Architects, Engineers, Interior Designers, Vastu Consultant
Office: 5/1, FLAT NO.5, ROOP NAGAR, DELHI-110007
Phone: 9810776101
Email:- aashirwadarchitects@yahoo.com

SCALE N.T.S.	DEALT BY	DATE
DESIGN BY	CHECKED BY	DRG. No. SD-09

PRODUCED BY AN AUTODESK EDUCATIONAL PRODUCT
PRODUCED BY AN AUTODESK EDUCATIONAL PRODUCT
PRODUCED BY AN AUTODESK EDUCATIONAL PRODUCT