PDF Compressor Free Version

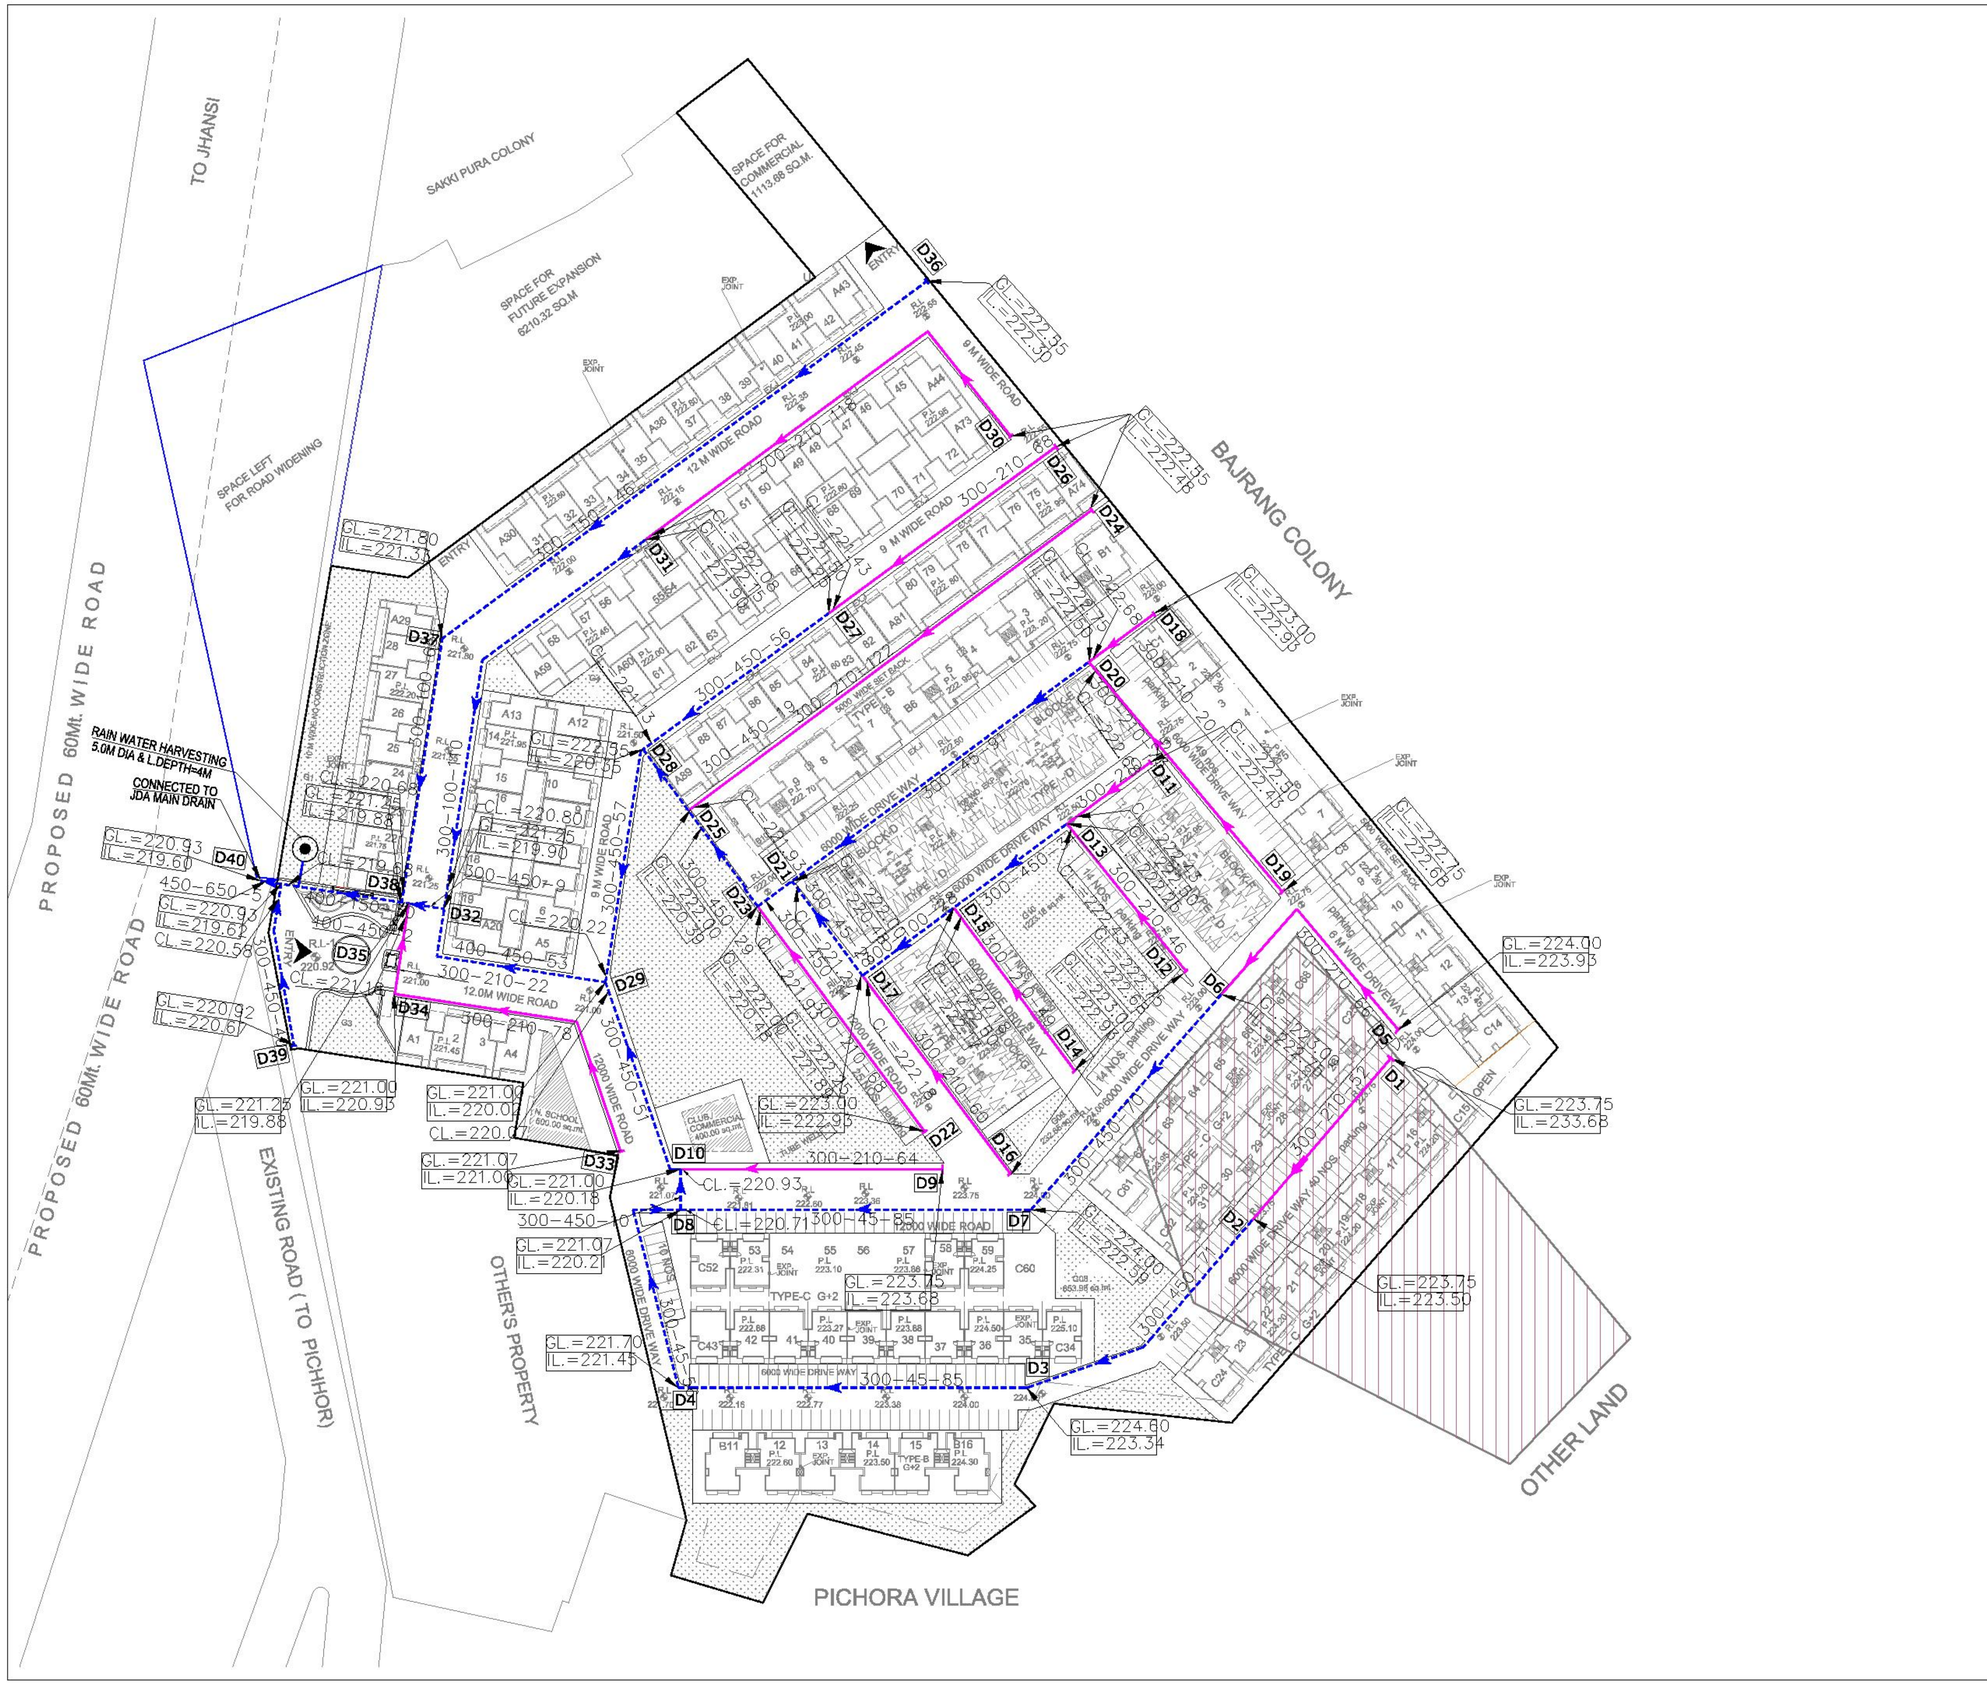

LEGENDS

	STORM WATER KERB CHANAL
	STORM WATER DRAIN
	RAIN WATER HARVESTING PIT

S NO.	REVI	DATE	DESCRIPTION
			REVISION

PROJECT

ANSAL PALM COURT AT JHANSI.

TITLE

STORM WATER DRAINAGE LAYOUT PALN

DATE 30-05-11	DRAWN BY S.R
SCALE 1:750	CHK. BY : M.K.

DRG. NO. SERV/1058/JHANSI-P-COURT/EXT/SWD-02

MANOJ KUMAR
SR. MANAGER
SERVICES

ADITYA KUMAR GUPTA
SR. G.M (SERVICES)

ansal housing & construction ltd.

15, UGF INDRA PRAKASH
21 BARAKHAMBA ROAD
NEW DELHI - 110 001