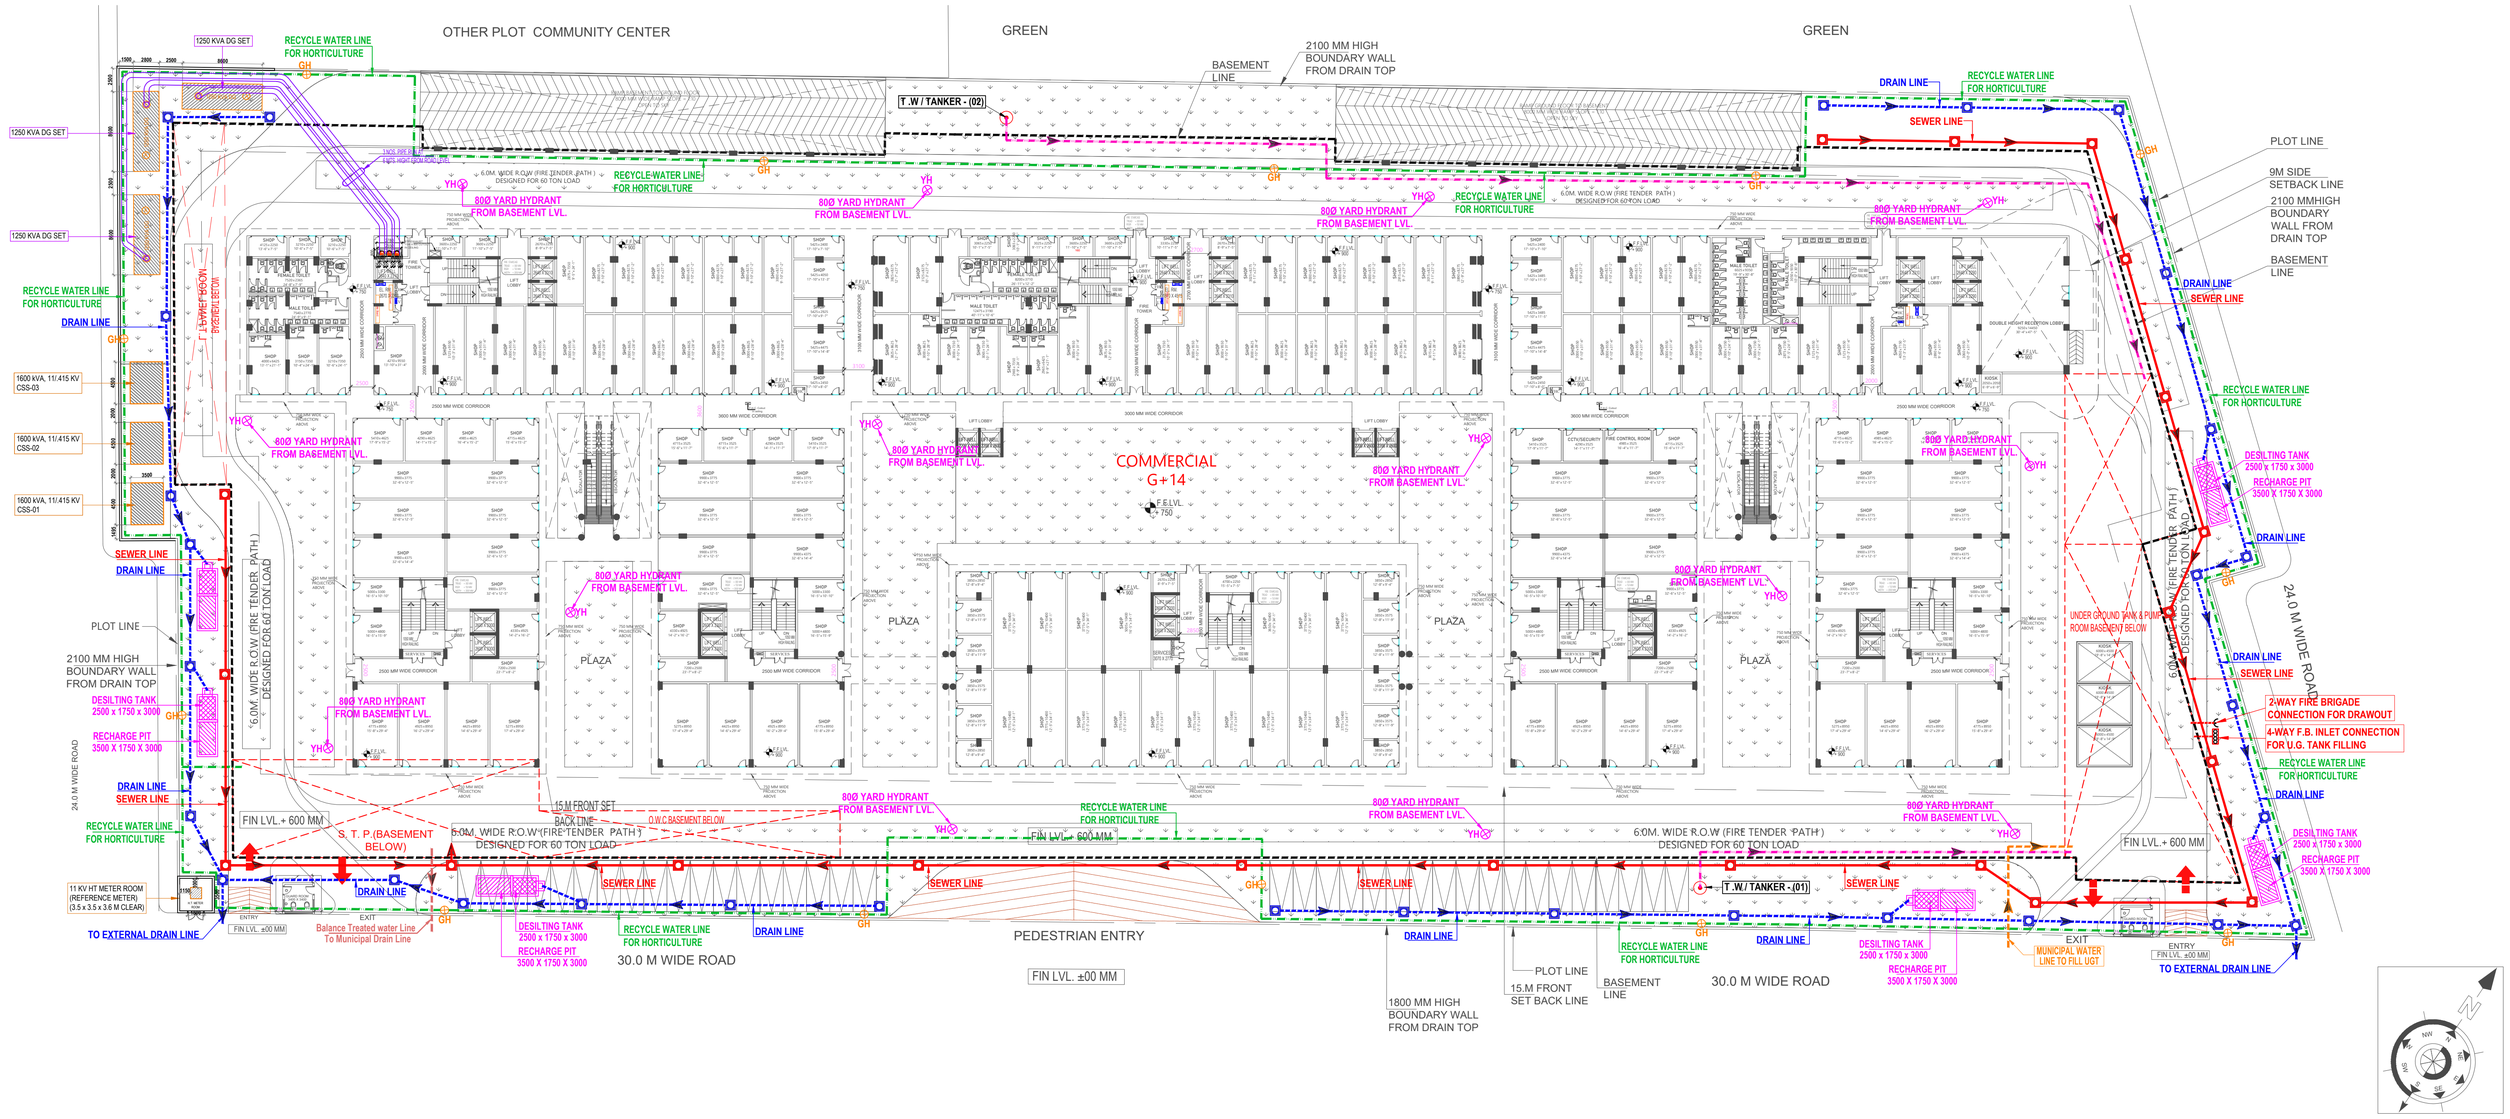

VISHAL SHARMA ARCHITECT CA-98/23261 9310164606 NEW DELHI

THREE C HOMES PVT. LTD. Authorised Signatory

LEGEND : FIRE SYSTEM

S. No.	SYMBOL	DESCRIPTION
1.		FIRE LINE
2.	YH	YARD HYDRANT 63 M.M. DIA. SINGLE HEADED HYDRANT VALVE WITH 2 NOS. 15 M. LONG, 63 M.M. DIA. FIRE HOSE PIPE & 1 NO. BRANCH PIPE WITH NOZZLE
3.		FIRE BRIGADE CONNECTION
4.		BUTTERFLY VALVE
5.		NONRETURN VALVE (CHECK VALVE)
6.		ISOLATING VALVE WITH MASONARY CHAMBER

LEGEND :

S. No.	SYMBOL	DESCRIPTION
1.	M.H.	MANHOLE
2.		SEWER LINE
3.		BALANCE TREATED WATER LINE
4.	C.P.	CATCH PIT
5.		UNDER GROUND DRAIN
6.		RAIN WATER HARVESTING
7.		RECYCLED WATER SUPPLY PIPE LINE.
8.		RISING MAIN WATER PIPE LINE.
9.		MUNICIPAL WATER SUPPLY PIPE LINE.
10.		ISOLATING VALVE
11.		MASONRY CHAMBER FOR ISOLATING VALVE
12.		PROPOSED TUBE WELL
13.		BASEMENT LINE
14.	GH	GARDEN HYDRANT

Rev. No.	Date	NO.OF PRINTS	Revision
:	:	:	:

Project
PROPOSED COMMERCIAL BUILDING AT PLOT NO. C-1 IN PLOT NO. TS - 01, SECTOR 22-A, YAMUNA EXPRESSWAY, (U.P.) FOR M/S THREE C HOMES PVT. LTD.

Title
SITE PLAN

Subtitle
EXTERNAL COMBINED SERVICES

Drawing released for
☐ APPROVAL ■ SUBMISSION
☐ ADVANCE COPY ☐ CONSTRUCTION

Drg. no.	EX / S-05
Scale	1 : 350
Date	Dec. 2024
Drawn by	Kulwant
Designed by	R.K.
Checked by	Anand Havelia

Architects
Confluence
NEW DELHI , INDIA
F-1, FIRST FLOOR, MIRA CORPORATE SUITES,
ISHWAR NAGAR, NEW DELHI 110065
Ph- +91-11-26925684 ccs@inconfluence.com
Ph- +91-11-40564768 www.inconfluence.com
architecture urban design hospitality interiors
Member of IGBC ISO - 9001 : 2000

Services Consultant
cespl Consultants Pvt. Ltd.
B - 67, Sector - 67, Noida - 201 301
Tel : (0120) 3225400 / 3225401
e mail : mail@cespl.in, website : www.cespl.in