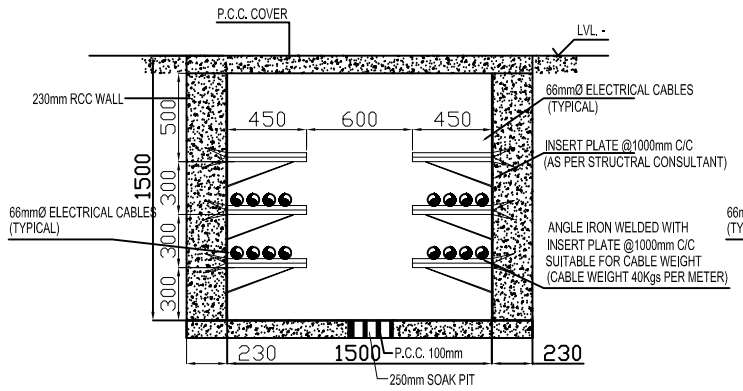

TRENCH SECTION - A-A

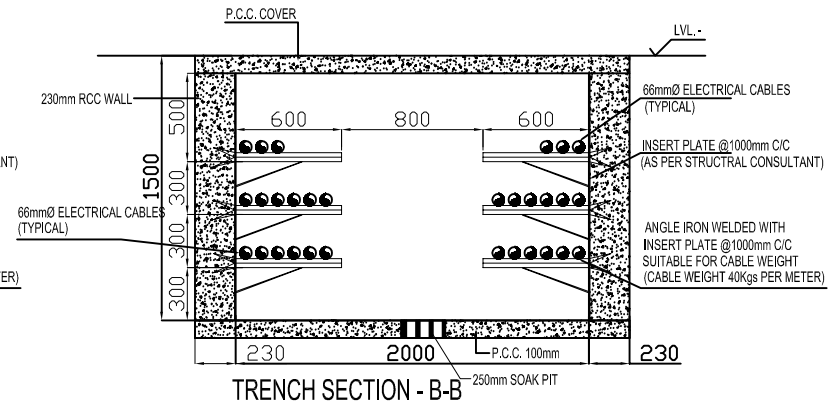

TRENCH SECTION - B-B

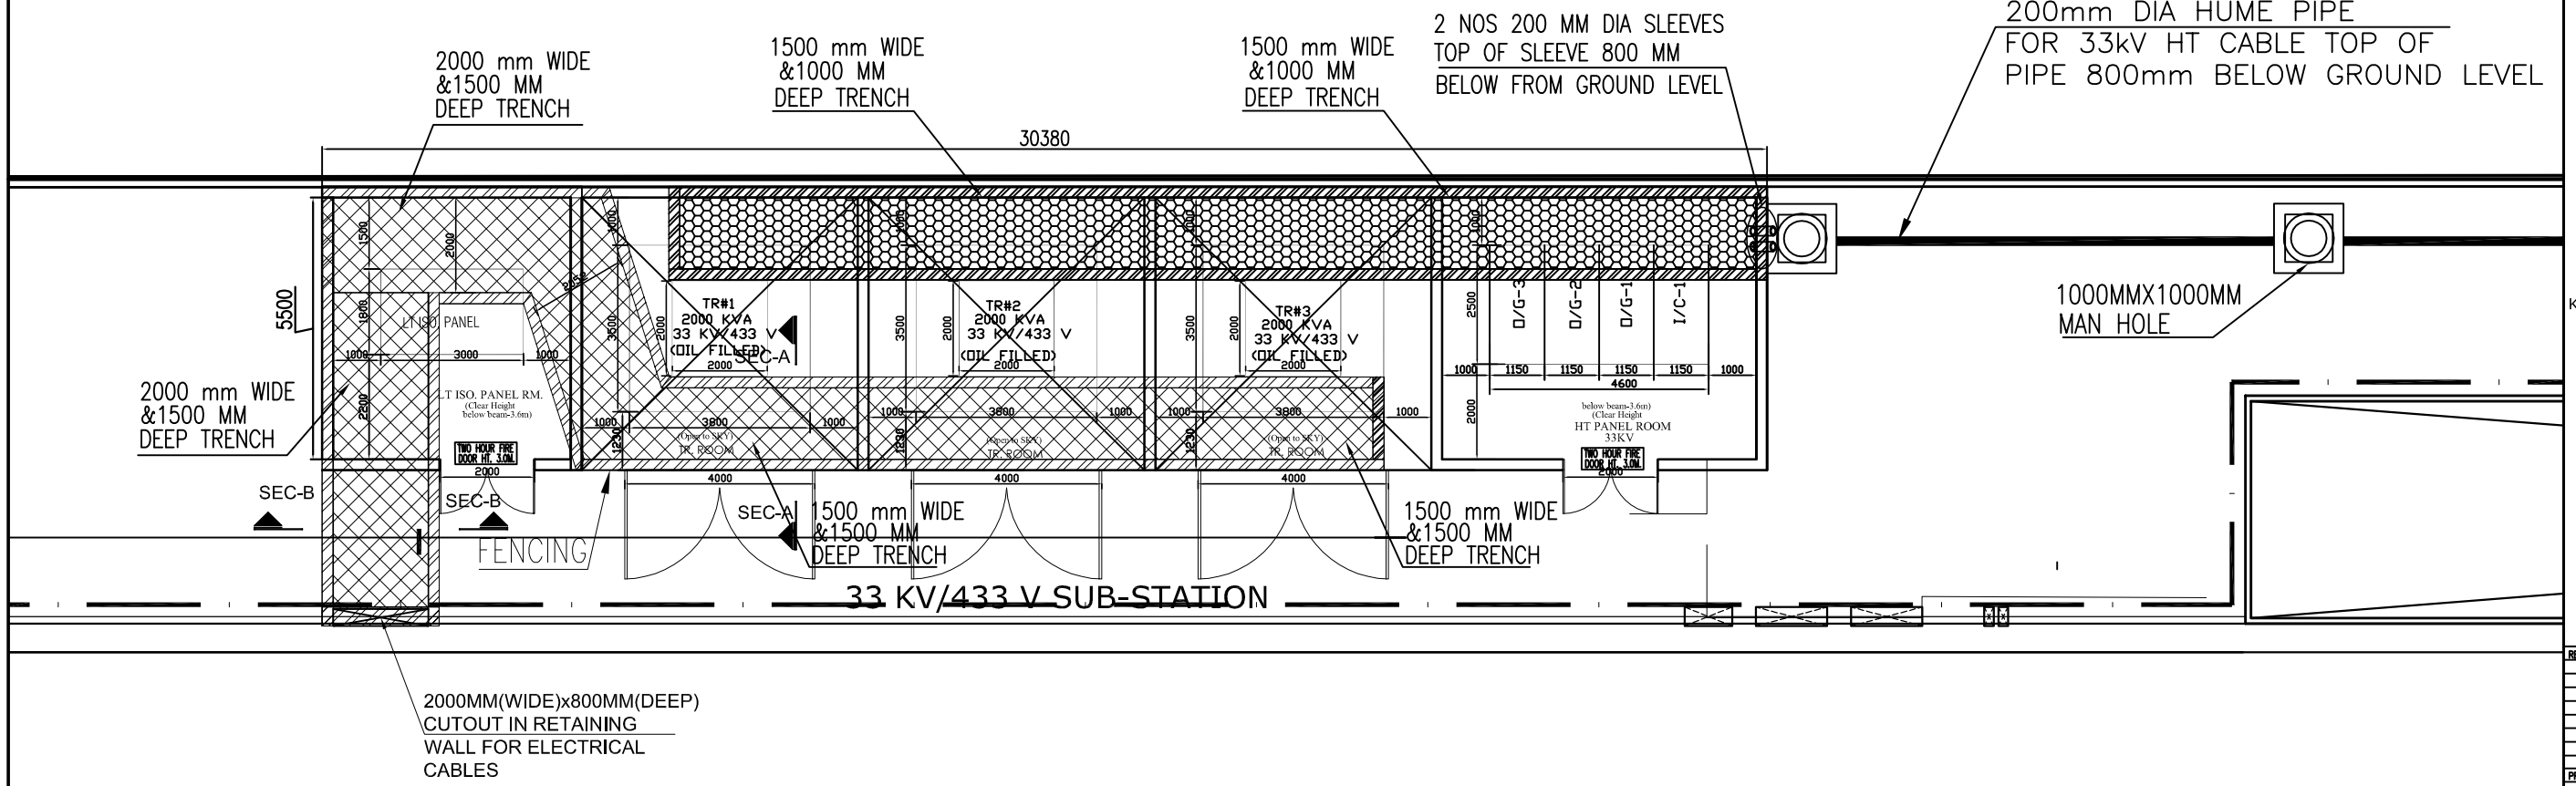

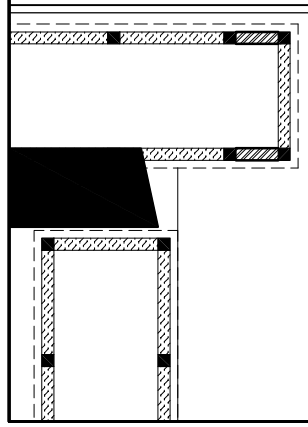

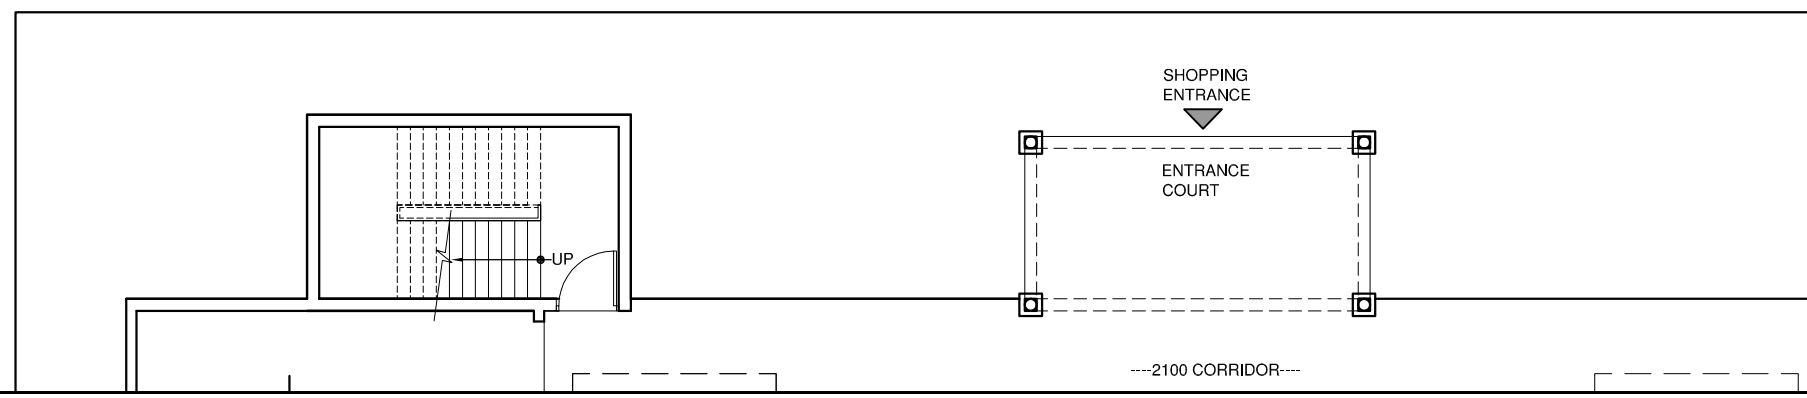

GENERAL NOTES :

KEY PLAN:-

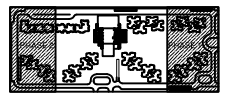

REV	DESCRIPTION	DATE

PRINTS ISSUED TO		DATE

Drawing Title

Working Dwg :

SITE PLAN-PART PLAN (SUBSTATION LAYOUT)

Appd Vivek Jain
Checked Dinesh Thakur
Scale 1:100
Dwgt Satya Prakash
Date 19/05/2014

Drg No L.ZING./ELECT./SUB/EL-0/B

Rev No.

Project.

LOTUS ZING
SECTOR 168
NOIDA, U.P

ARCHITECT

DESIGN & DEVELOPMENT
A-7, NITI BAGH, New Delhi - 110049
Tel: 46031500, Fax : 41741307

ELECTRICAL CONSULTANT:-

AMPOWER CONSULTANCY SERVICES
B-222, SECOND FLOOR, NARAINA INDUSTRIAL AREA PHASE-I, NEW DELHI -28
PH. 25895772, 41414735

Structural Consultant.

NIRMAN ENGG. CONSULTANT PVT. LTD.
K1/24,C.R PARK, N.DELHI-19
Tel. 26278685,41315638

GOOD FOR CONSTRUCTION DWG.