TOTAL PODIUM AREA = 19,330.65
TOTAL STILT AREA = 8,218.68
NET PODIUM AREA = 11,111.97 SQ.MT.
DEDUCTION AREA = 133.38 SQ.MT.
PODIUM PARKING AREA = 10,978.59 SQ.MT.

Greater Noida Industrial Development Authority
APPROVED
Vide Letter No. 1145 Dated 16/12/2016
Valid up to Dated 5 years
D.G.M. (Plng. & Arch.) — Gen. Manager (Plng. & Arch.)
Asstt. Arch. — S.M. (Plng.)

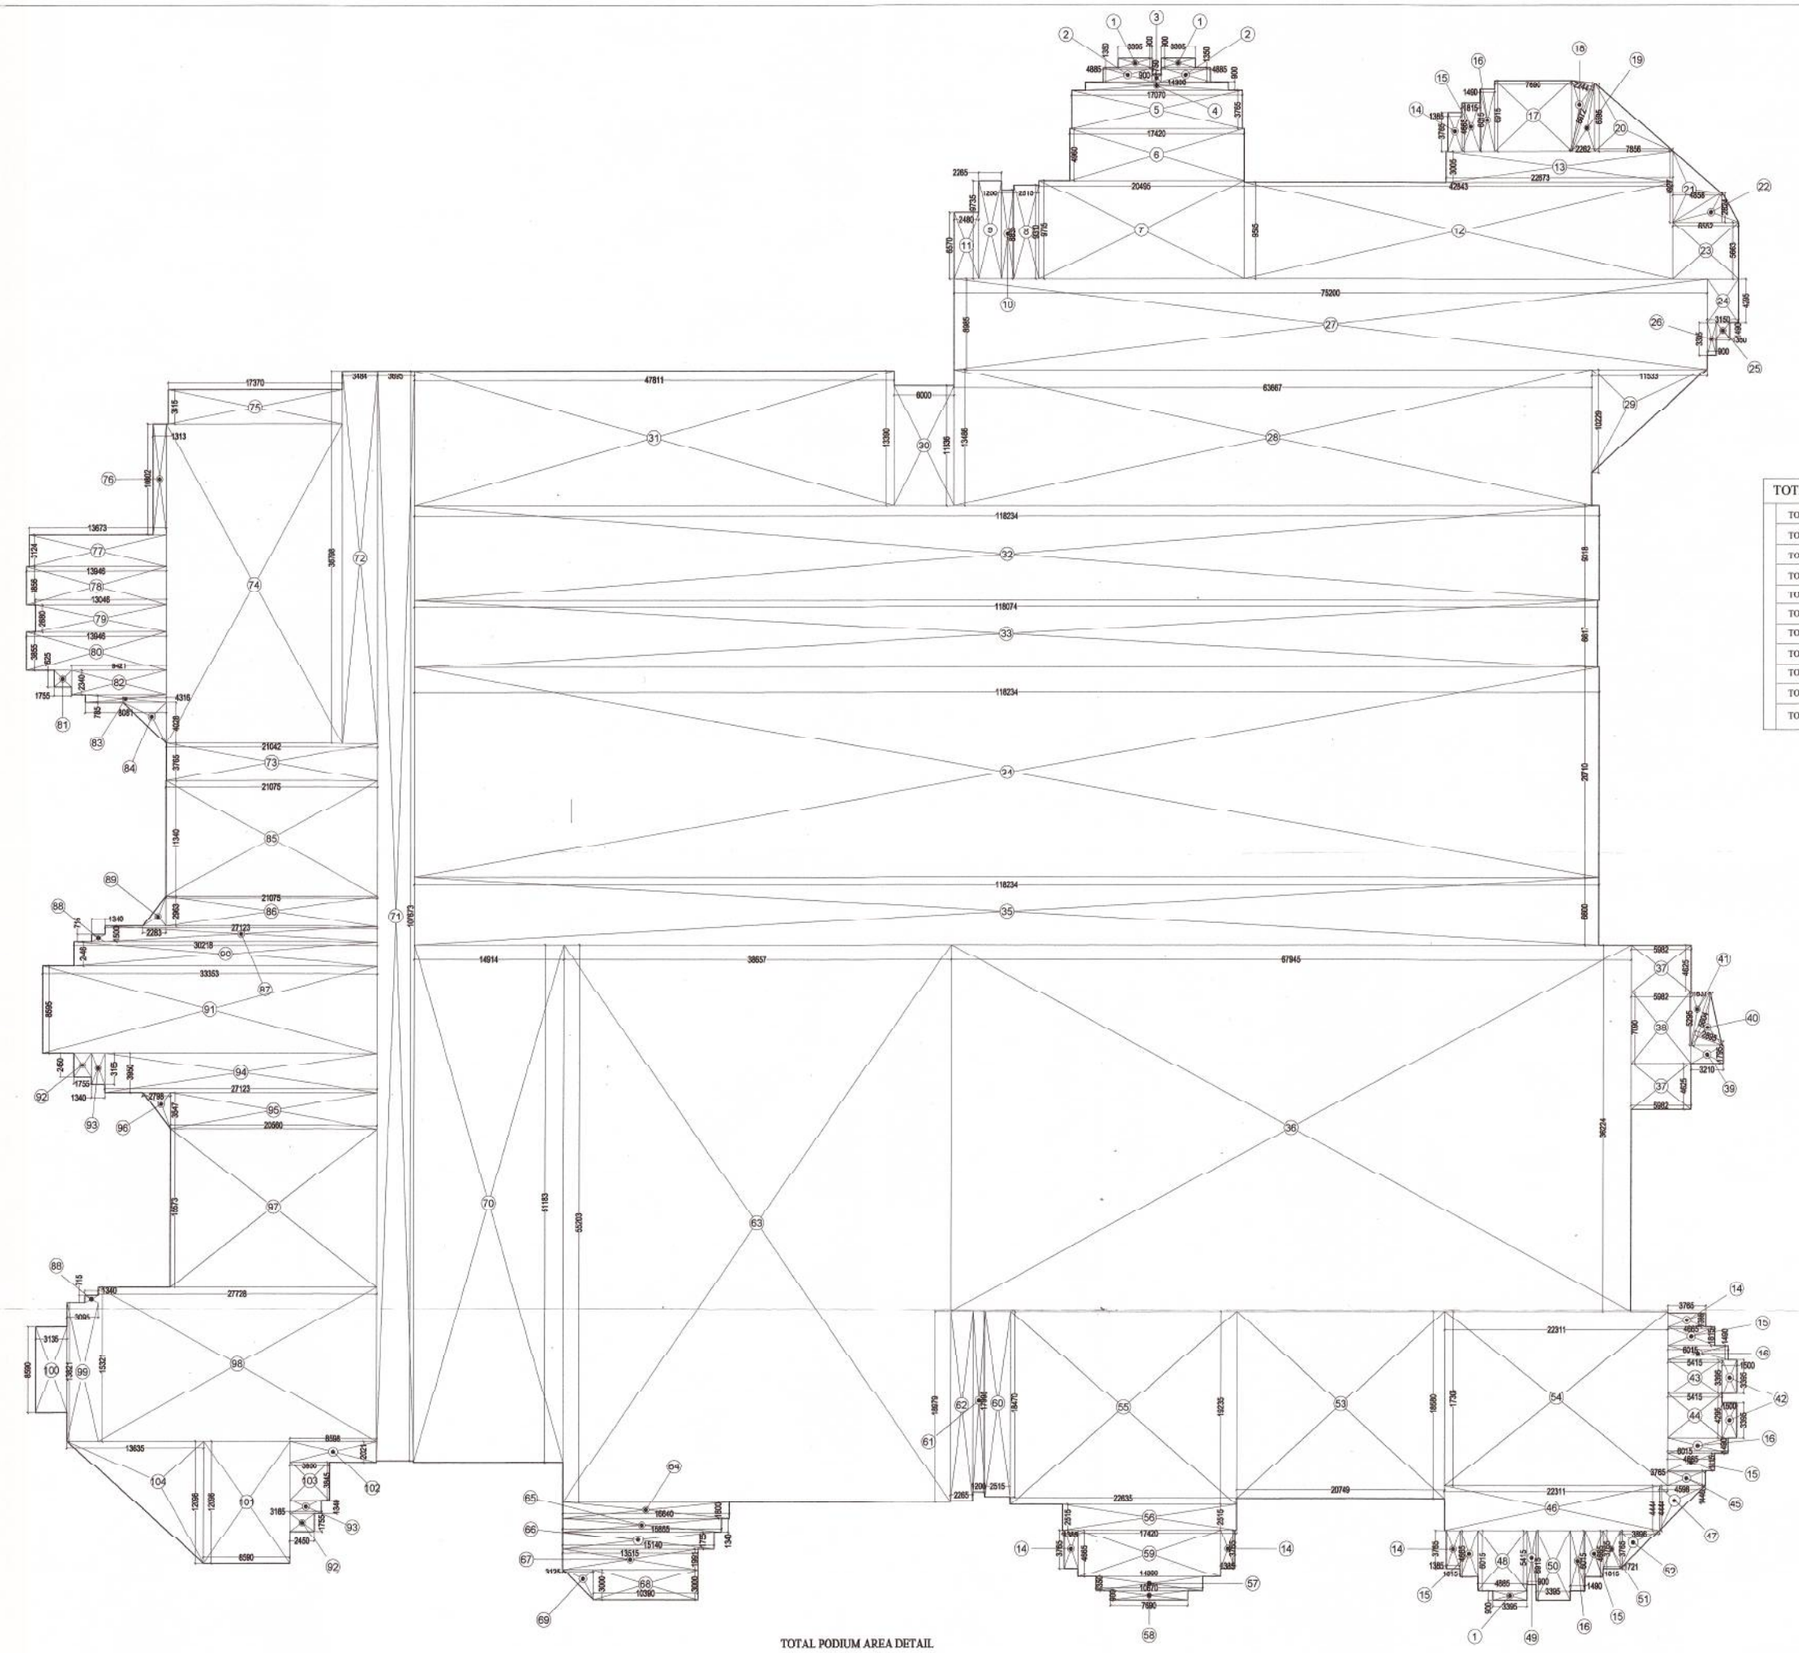

TOTAL PODIUM AREA DETAIL

TOTAL STILT AREA DETAIL	
TOWER-A	951.87 SQ.MT.
TOWER-B	787.83 SQ.MT.
TOWER-C	680.99 SQ.MT.
TOWER-D	825.98 SQ.MT.
TOWER-E	788.39 SQ.MT.
TOWER-F	910.27 SQ.MT.
TOWER-G	733.63 SQ.MT.
TOWER-H	739.40 SQ.MT.
TOWER-I	756.19 SQ.MT.
TOWER-J	1044.13 SQ.MT.
TOTAL	8218.68 SQ.MT.

TOTAL PODIUM AREA DETAIL

1.	2.885 X 0.950 X 2 =			5.465 SQ.M
2.	6.500 X 1.000 =			6.500 SQ.M
3.	6.900 X 0.750 =			5.175 SQ.M
4.	14.300 X 0.900 =			12.870 SQ.M
5.	17.070 X 3.765 =			64.269 SQ.M
6.	20.495 X 6.750 =			138.333 SQ.M
7.	20.495 X 6.750 =			138.333 SQ.M
8.	2.515 X 9.310 =			23.415 SQ.M
9.	2.245 X 9.735 =			22.000 SQ.M
10.	1.200 X 8.835 =			10.602 SQ.M
11.	1.440 X 6.570 =			9.461 SQ.M
12.	42.843 X 9.750 =			418.296 SQ.M
13.	22.873 X 3.005 =			68.732 SQ.M
14.	1.385 X 3.765 X 5 =			26.073 SQ.M
15.	1.815 X 4.665 X 5 =			42.335 SQ.M
16.	1.490 X 6.015 X 4 =			35.849 SQ.M
17.	1.400 X 4.414 =			6.179 SQ.M
18.	0.5 X 6.972 X 2.244 =			7.823 SQ.M
19.	0.5 X 6.595 X 2.262 =			7.459 SQ.M
20.	0.5 X 6.595 X 7.856 =			25.905 SQ.M
21.	0.5 X 6.927 X 4.858 =			16.826 SQ.M
22.	0.5 X 6.552 X 2.824 =			9.251 SQ.M
23.	6.552 X 5.663 =			37.104 SQ.M
24.	3.150 X 4.295 =			13.529 SQ.M
25.	1.350 X 1.490 =			2.011 SQ.M
26.	0.900 X 3.305 =			2.975 SQ.M
27.	75.200 X 8.985 =			675.672 SQ.M
28.	63.667 X 13.486 =			858.613 SQ.M
29.	0.5 X 11.533 X 10.229 =			58.986 SQ.M
30.	6.000 X 11.836 =			71.016 SQ.M
31.	47.811 X 13.390 =			640.189 SQ.M
32.	118.234 X 9.318 =			1101.704 SQ.M
33.	118.074 X 9.318 =			1100.234 SQ.M
34.	118.234 X 20.710 =			2448.626 SQ.M
35.	118.234 X 6.600 =			780.344 SQ.M
36.	67.945 X 36.224 =			2461.240 SQ.M
37.	5.982 X 4.625 X 2. =			55.394 SQ.M
38.	5.982 X 7.080 =			42.352 SQ.M
39.	3.210 X 1.795 =			5.761 SQ.M
40.	0.5 X 5.604 X 2.895 =			8.113 SQ.M
41.	0.5 X 1.837 X 2.295 =			2.107 SQ.M
42.	1.300 X 3.395 X 2. =			10.185 SQ.M
43.	3.415 X 3.395 =			11.594 SQ.M
44.	3.415 X 3.395 =			11.594 SQ.M
45.	3.765 X 1.445 =			5.440 SQ.M
46.	21.478 X 4.444 =			95.448 SQ.M
47.	0.5 X 4.598 X 4.444 =			10.211 SQ.M
48.	4.865 X 6.015 =			29.383 SQ.M
49.	5.900 X 1.415 =			8.474 SQ.M
50.	3.395 X 6.915 =			23.476 SQ.M
51.	1.721 X 3.765 =			6.480 SQ.M
52.	0.5 X 3.765 X 3.896 =			7.334 SQ.M
53.	20.749 X 18.380 =			381.417 SQ.M
54.	22.311 X 28.500 =			635.804 SQ.M
55.	21.635 X 19.235 =			416.184 SQ.M
56.	17.420 X 3.515 =			61.231 SQ.M
57.	10.630 X 1.350 =			14.494 SQ.M
58.	7.690 X 0.900 =			6.921 SQ.M
59.	14.300 X 4.905 =			70.141 SQ.M
60.	1.200 X 18.410 =			22.092 SQ.M
61.	1.200 X 17.995 =			21.594 SQ.M
62.	1.265 X 18.895 =			23.897 SQ.M
63.	38.657 X 55.203 =			2133.982 SQ.M
64.	16.640 X 1.500 =			24.960 SQ.M
65.	13.930 X 1.945 =			27.097 SQ.M
66.	13.140 X 1.755 =			23.051 SQ.M
67.	13.515 X 1.991 =			26.908 SQ.M
68.	10.390 X 3.000 =			31.170 SQ.M
69.	0.5 X 3.125 X 3.000 =			4.688 SQ.M
70.	14.914 X 51.581 =			769.313 SQ.M
71.	3.695 X 107.673 =			397.852 SQ.M
72.	3.484 X 36.798 =			128.204 SQ.M
73.	21.042 X 3.765 =			79.223 SQ.M
74.	17.537 X 31.471 =			552.536 SQ.M
75.	17.370 X 3.815 =			66.273 SQ.M
76.	1.313 X 10.802 =			14.183 SQ.M
77.	13.946 X 3.124 =			43.554 SQ.M
78.	13.946 X 3.856 =			53.776 SQ.M
79.	13.946 X 2.680 =			37.363 SQ.M
80.	13.946 X 3.855 =			53.762 SQ.M
81.	1.797 X 1.175 =			2.111 SQ.M
82.	2.421 X 2.340 =			22.045 SQ.M
83.	8.060 X 1.785 =			6.344 SQ.M
84.	0.5 X 4.316 X 4.028 =			8.692 SQ.M
85.	21.042 X 11.340 =			238.690 SQ.M
86.	27.778 X 1.340 =			37.223 SQ.M
87.	23.123 X 1.500 =			40.684 SQ.M
88.	1.340 X 0.715 X 2 =			1.916 SQ.M
89.	1.340 X 2.963 X 2.283 =			9.056 SQ.M
90.	36.318 X 2.046 =			73.973 SQ.M
91.	33.353 X 27.778 =			926.618 SQ.M
92.	2.450 X 1.755 X 2 =			8.600 SQ.M
93.	3.165 X 1.340 X 2 =			8.482 SQ.M
94.	27.123 X 3.950 =			107.136 SQ.M
95.	20.560 X 3.547 =			72.926 SQ.M
96.	0.5 X 2.798 X 3.547 =			4.962 SQ.M
97.	29.560 X 15.573 =			460.391 SQ.M
98.	27.728 X 15.321 =			424.821 SQ.M
99.	3.095 X 13.821 =			42.776 SQ.M
100.	3.135 X 8.590 =			26.930 SQ.M
101.	8.590 X 12.096 =			103.905 SQ.M
102.	6.024 X 2.025 =			12.200 SQ.M
103.	3.950 X 3.845 =			15.188 SQ.M
104.	9.5 X 13.635 X 12.096 =			82.464 SQ.M
	TOTAL ADDITIONS =			19330.650 SQ.M

PROJECT :-

GAYATRI AURA
GROUP HOUSING AT PLOT
NO.-GH-11 , SEC. -01 GREATER NOIDA

BUILDERS & PROMOTER :-

M/S GAYATRI HOSPITALITY & REALCON LTD.

DRAWING TITLE :-

TOTAL PODIUM AREA DETAIL

ARCHITECTS :
Space Designers International
B - 34, SECTOR-67, NOIDA
PH : +91 9711633717,18,19 & 20
Mob: 9811070399,9811336231
e-mail : spacesdi@gmail.com, www.spacedi.com

DRAWN BY :-	CHECKED BY :-	SCALE	DATED :-
SANJAY	VISHAL	1:300	

OWNER'S SIGN

ARCHITECT'S SIGN.

DRG.NO. - 05