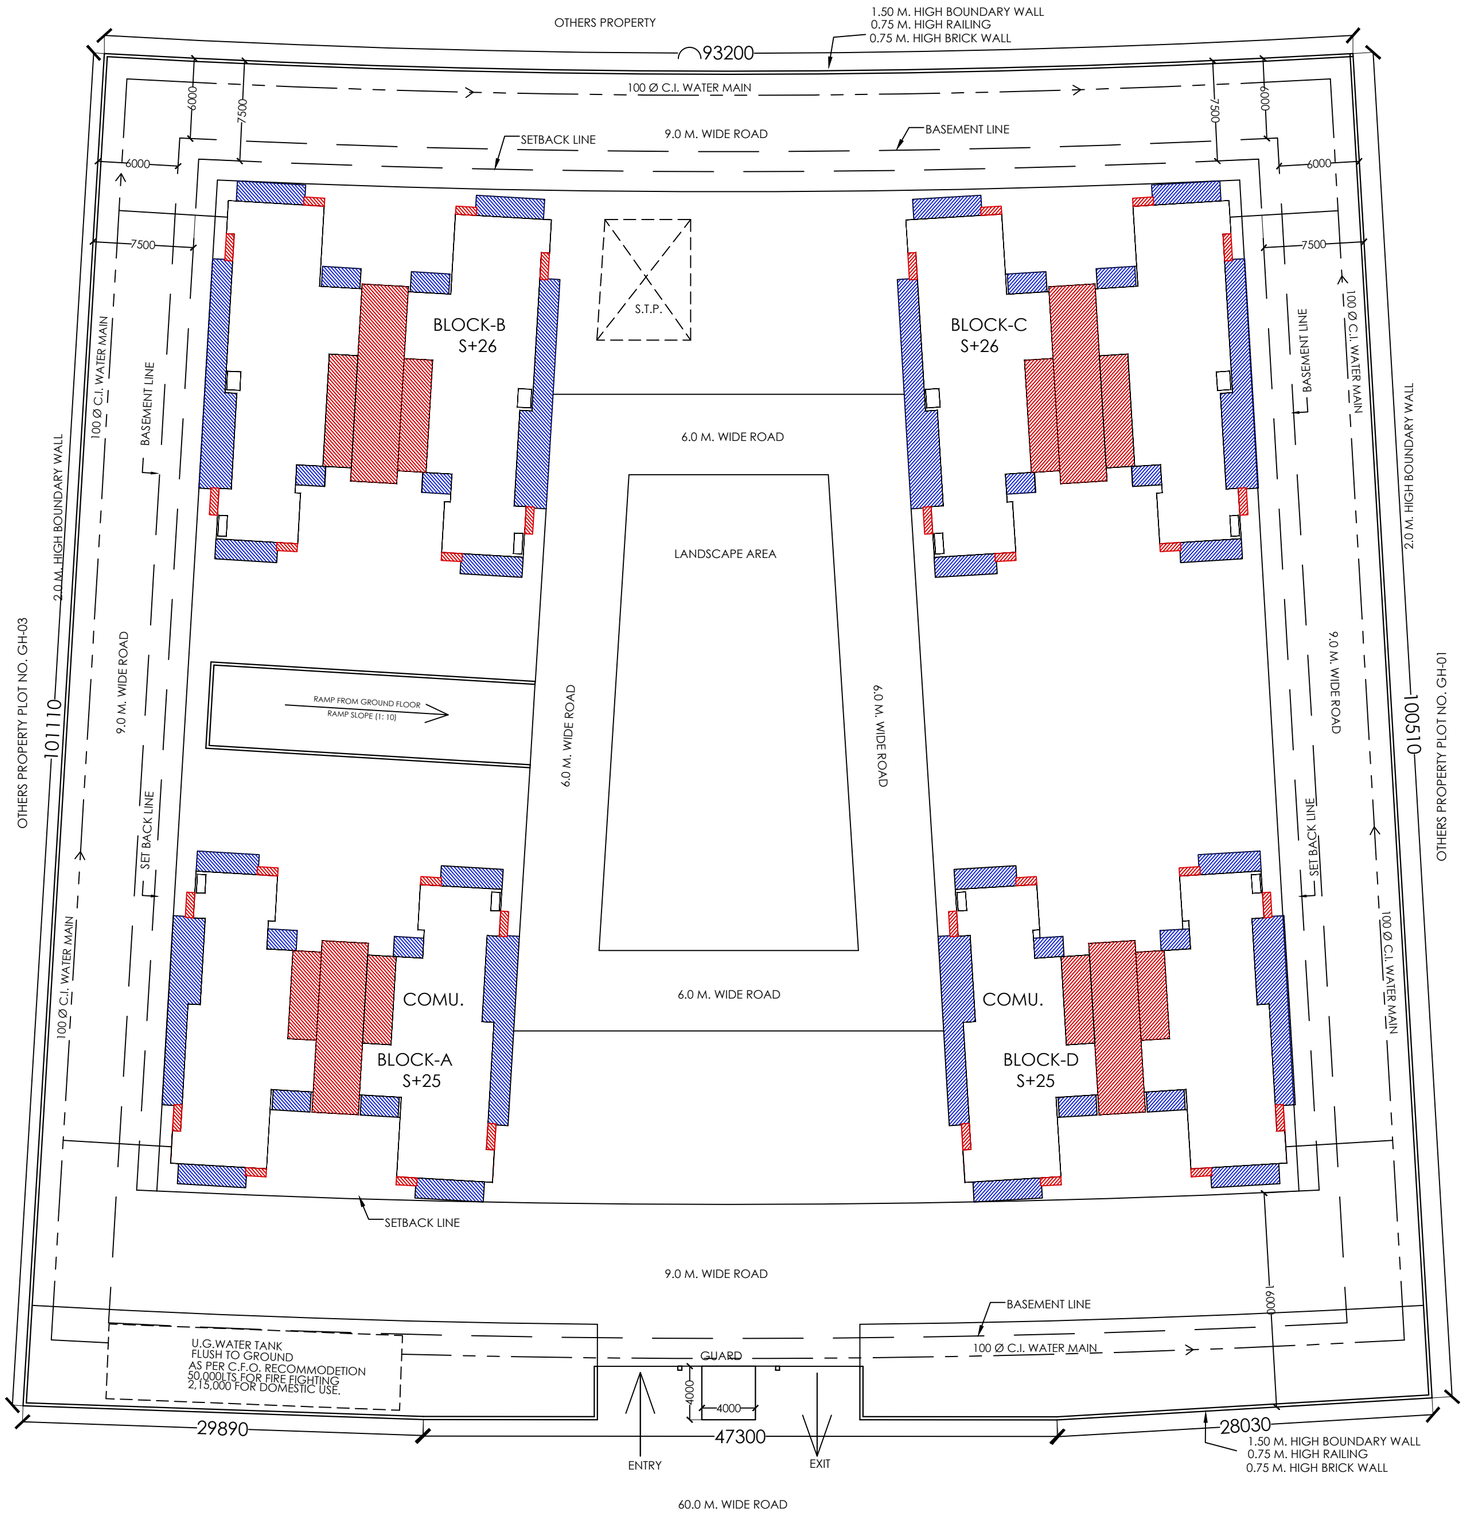

NOTE:–

100 ø C.I. LINE ----------

40 ø G.I. DELIVERY LINE ----------

AREA CALCULATIONS:-

TOTAL PLOT AREA = 10000 SQ.M.

NUMBER OF DWELLING UNITS = 366

TOTAL POPULATIONS =1647 PERSONS

WATER DEMAND:–

AVERAGE WATER DEMAND @135 LIT/HEAD/DAY

=1647 X 135 = 222345 LIT.

PROJECT:-

GROUP HOUSING FOR

M/s. DEVSAI CONSTRUCTION PVT. LTD.

SPORTS CITY PLOT NO.GH-02, SECTOR-ADJOINING TECHZONE-IV, GREATER NOIDA. (U.P.)

SIGNING AUTHORITY

ARCHITECT'S SIGN

SUBMISSION DRAWING

DRG. TITLE:- WATER SUPPLY PLAN

NORTH

SCALE:-1:250

DRG. NO.: 17

DLT.BY.:-

DATE:-27/08/2014

ARCHITECTS:-

P. N. ANDLEY B.ARCH. A.I.I.A.

ANDLEYS ASSOCIATES PVT. LTD.

ARCHITECTS ENGINEERS PLANNERS

39 HOUSING SOCIETY N.D.S.E.-I NEW DELHI - 110049