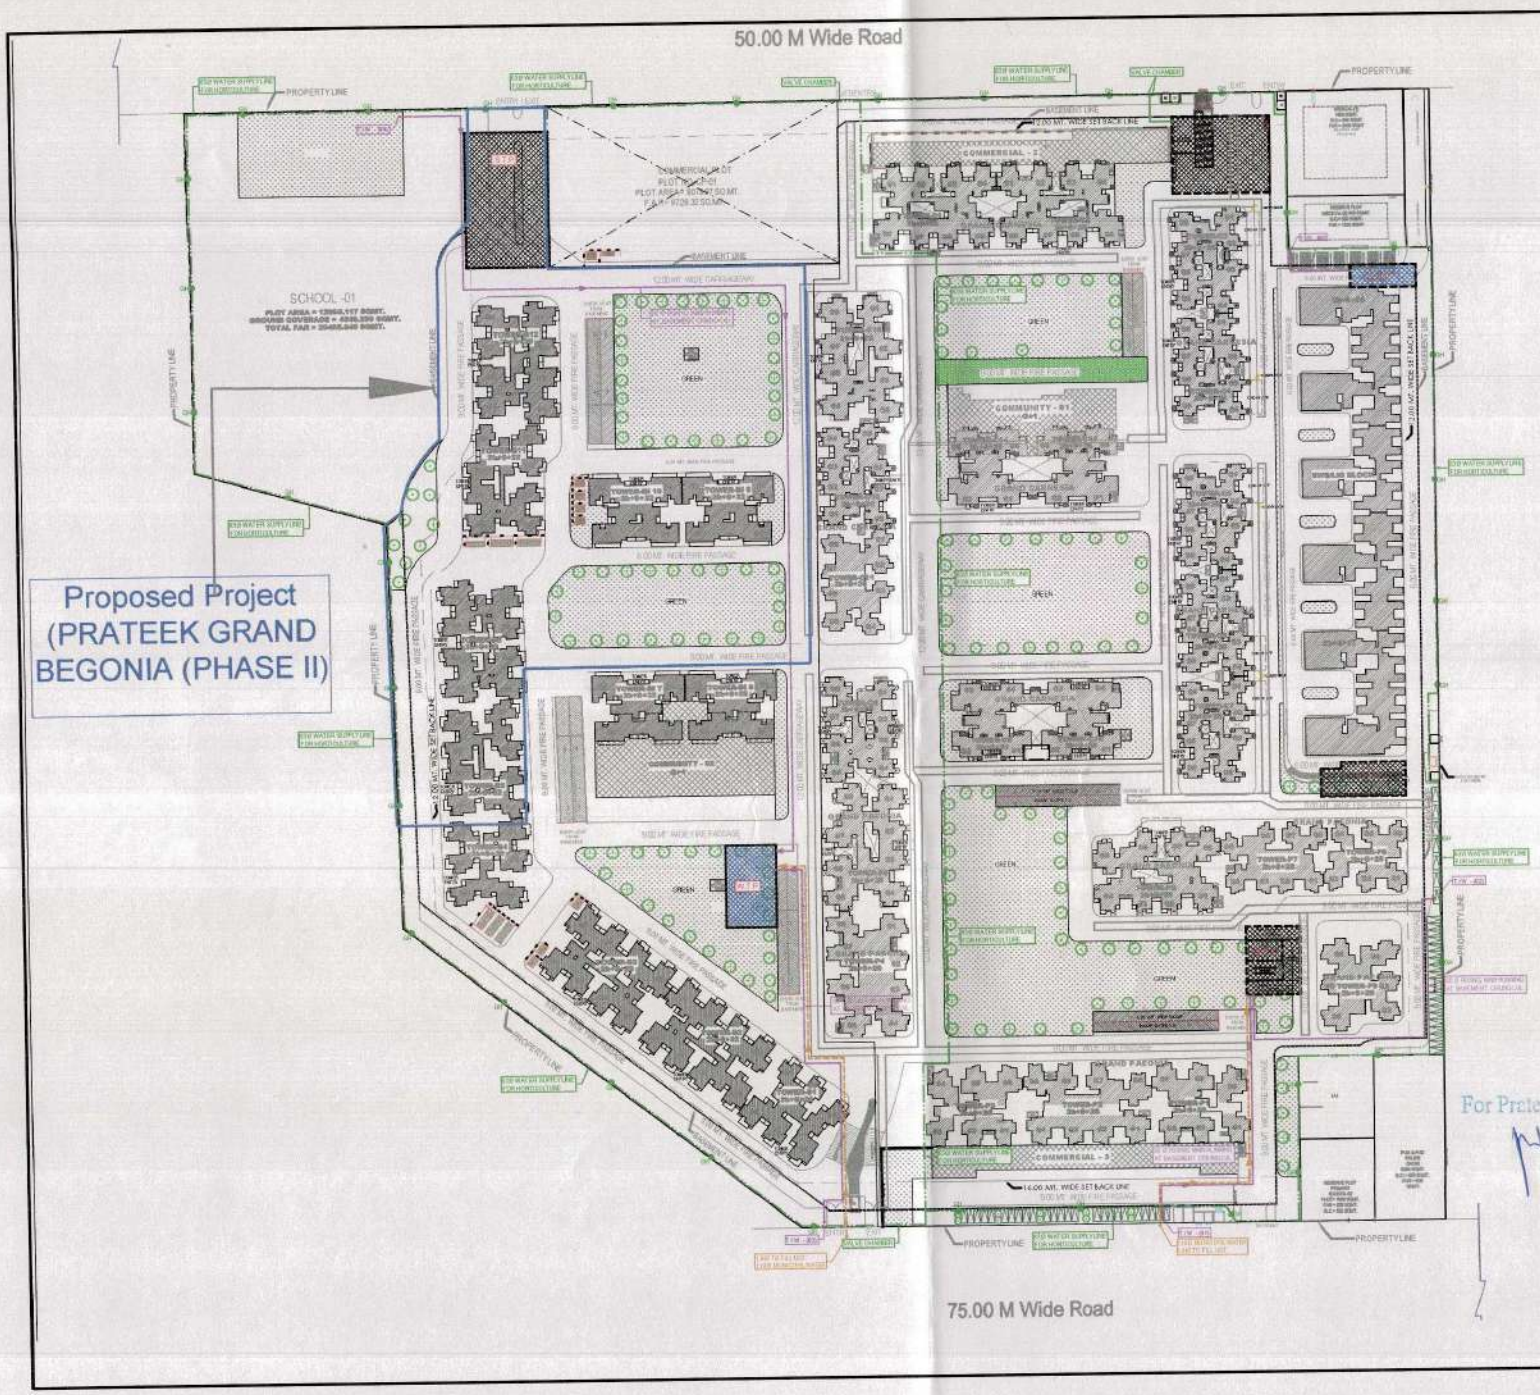

LEGEND :

S. No.	SYMBOL	DESCRIPTION
1		MAIN WATER LINE FROM WATER TANK
2		SECONDARY WATER SUPPLY PIPELINE
3		RECYCLED WATER SUPPLY LINE FOR HORTICULTURE
4		PROPOSED FIREWELL
5	GH	GARDEN HYDRANT
6		MASONRY CHAMBER FOR ISOLATING VALVE
7		BASEMENT RETAINING WALL

Rev. No.	Date	Revision

project
PRATEEK GRAND CITY
SIDDHARTH VIHAR , GHAZIABAD

title
SITE PLAN

subtitle
EXTERNAL WATER SUPPLY LAYOUT

drawing released for
- ☐ APPROVAL
- ☐ ADVANCE COPY
- ☐ SUBMISSION
- ☐ CONSTRUCTION

drg. no. PGC / SP / PL - 03	drawn by S.Bhandari
scale 1:500 @ A1	designed by Shakir Shabir
date 02.05.2022	checked by ANAND HAVELIA

architects
Architect Hafeez Contractor
20 Bank Street, Bombay 23. Tel: +91 22 2261 1903 ——— Fax: +91 22 2264 4732
www.architecthafeezcontractor.com email: hafeez@contractor.com

services consultant
Consummate Engineering Services (P) Ltd.
cespl
Noida Office : B - 61, Sector - 67, Noida - 201 301
Tel : (0120) 4500000 (30 Lines)
Lko. Office : K-539 , Nirala Phase-II, Gandhi Nagar, Lucknow
e mail : cespl@cespl.in website : www.cespl.in

For Prateek Realtors India Pvt. Ltd.
Authorised Signatory