LEGEND:-		
S.NO.	DESCRIPTION	SYMBOL
1.	DOMESTIC WATER SUPPLY PIPE	
2.	GANGA WATER SUPPLY PIPE	

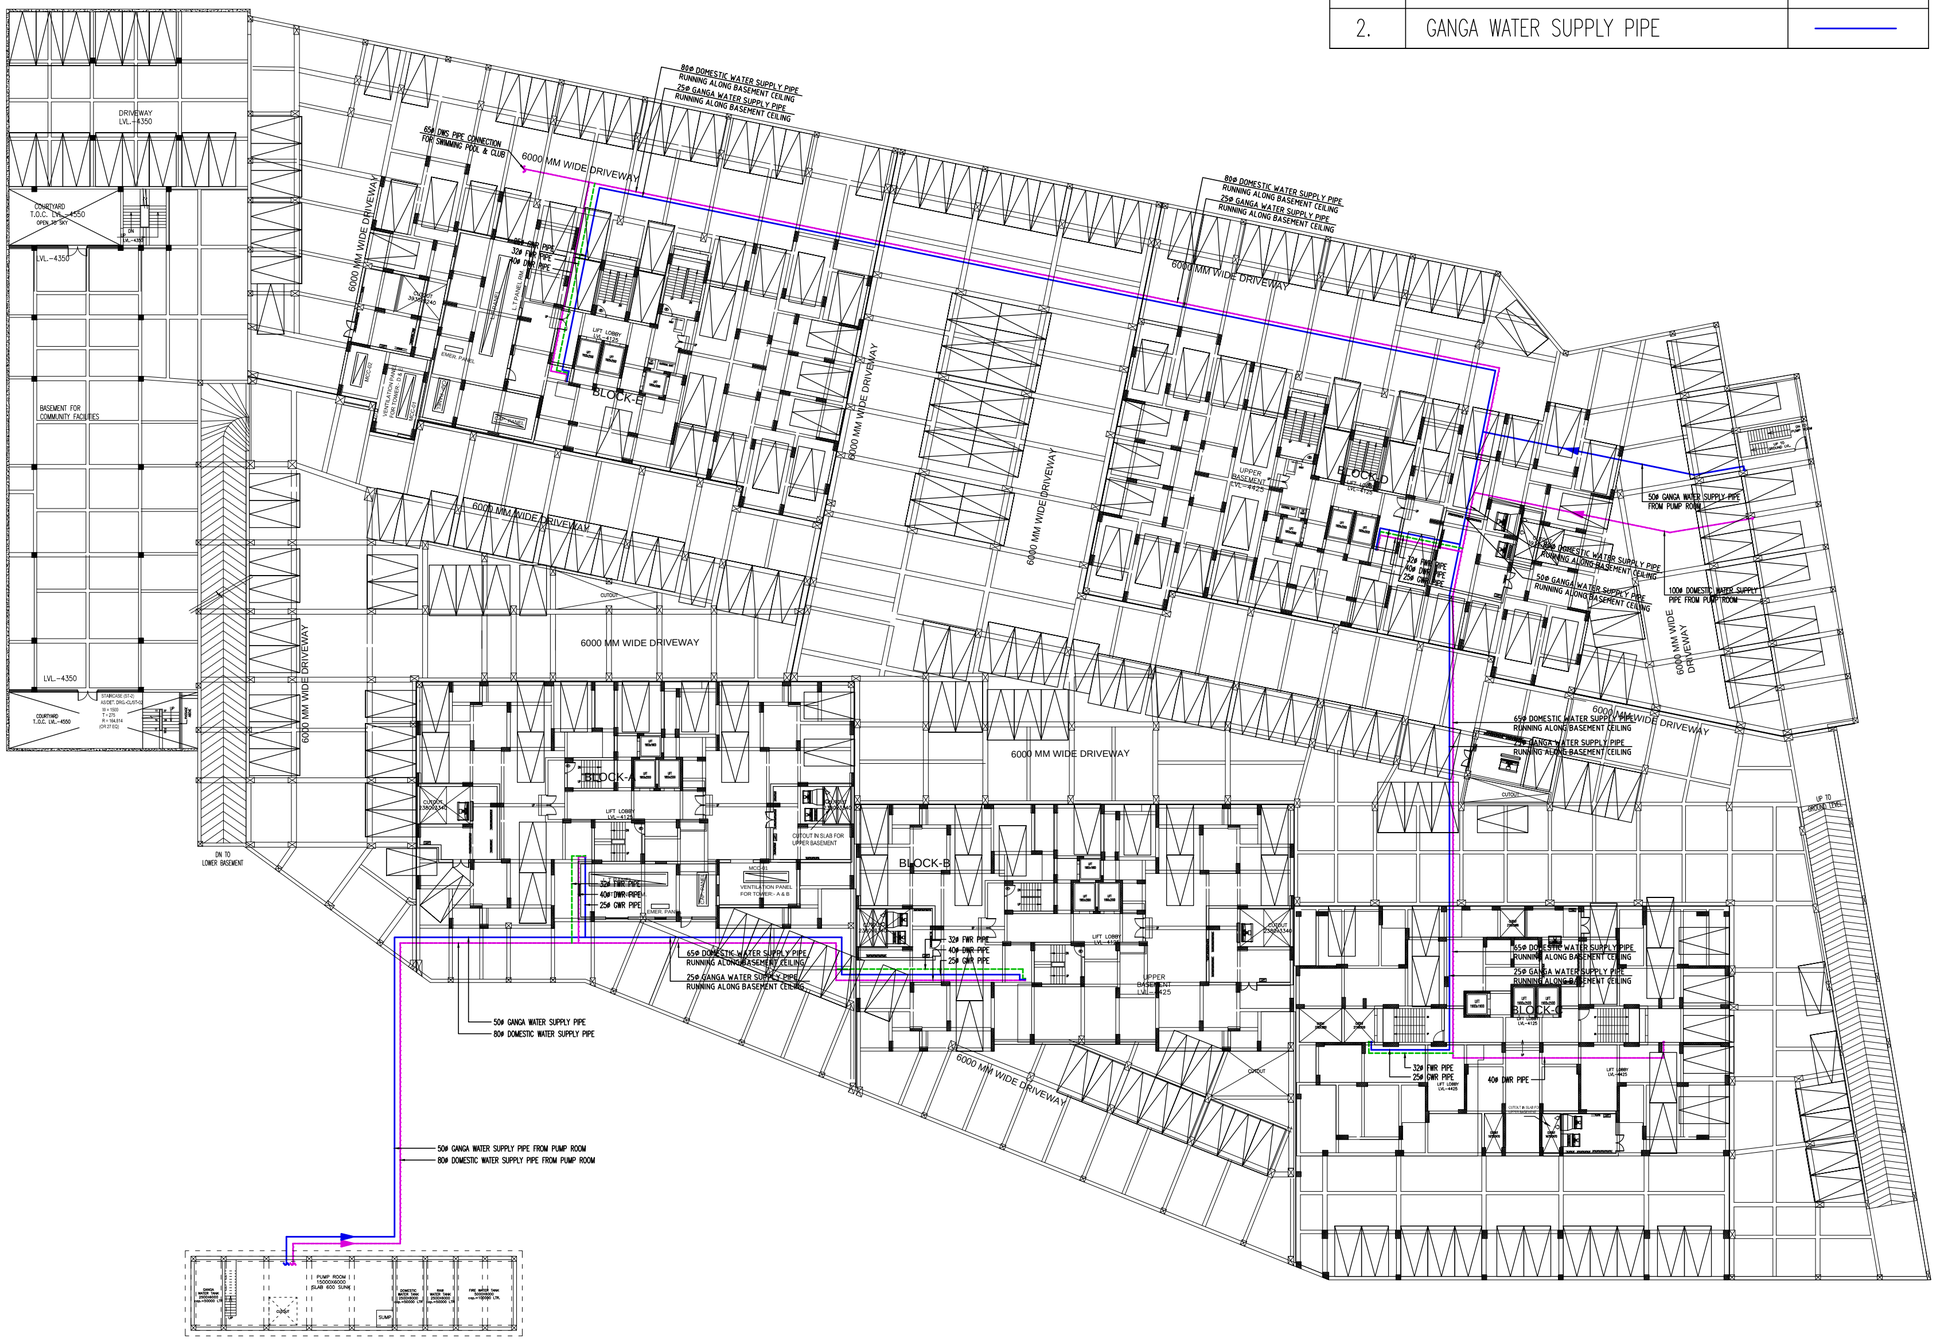

ramprastha greens

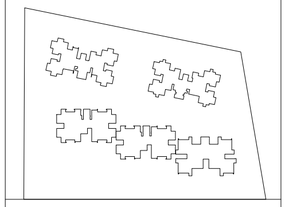

ROAD

Rev.	Date	Remark
00	2016-02-01	

CLIENT:-

Ramprastha Realty PVT. LTD.

PROJECT:-

PLATINUM PREMIER AT
RAMPRASTHA GREENS , GHAZIABAD

TITLE:-

WATER SUPPLY DISTRIBUTION IN UPPER BASEMENT

Drg. No

PL-BWS-01

SCALE=A1@1:250

Drawn - D.P

Checked -ANOOP

Plumbing & Fire Fighting Consultants:-
PEE CONSULTANTS
815-C,DDA Flats, East of Loni
SHAHDRA, DELHI-93 PH. & FAX: 22816297
email :- pdss_in@yahoo.com