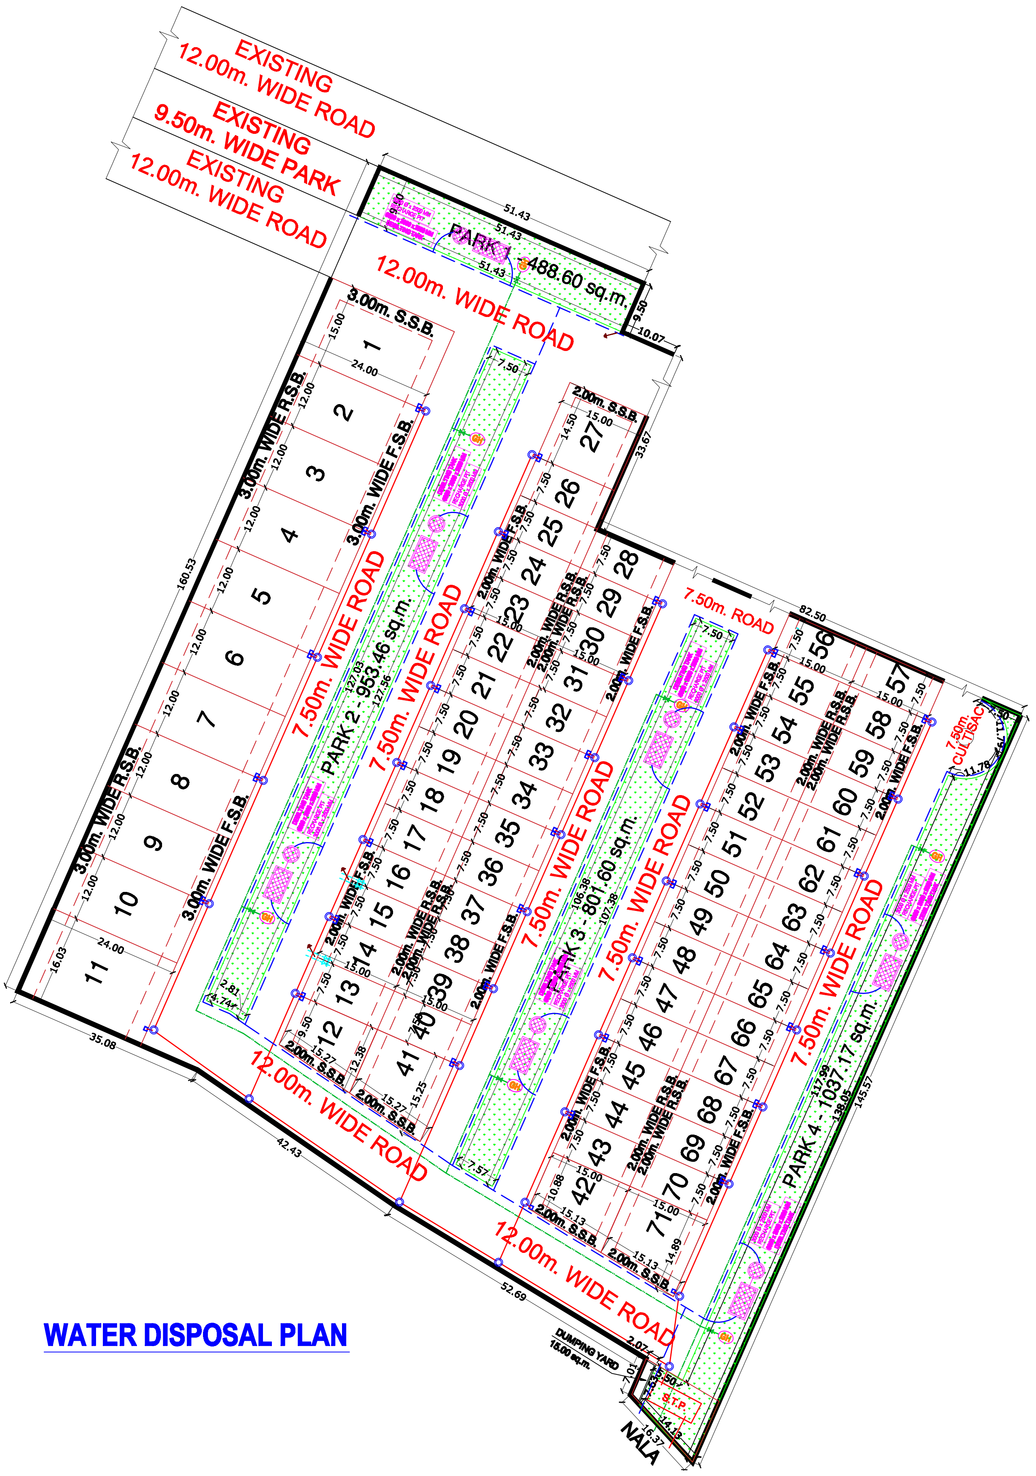

WATER DISPOSAL PLAN

LEGEND :

S. No.	SYMBOL	DESCRIPTION
1.	M.H.	MANHOLE
2.		SEWER LINE
3.		110 Ø HDPE RISING MAIN FROM SEWAGE PUMPING STATION TO MUNICIPAL SEWER LINE
4.		SURFACE DRAIN
5.		RECYCLED WATER SUPPLY PIPE LINE.
6.	110 Ø R	INDICATES RECYCLED WATER SUPPLY PIPE LINE DIA
7.		DESILTING TANK
8.		RECHARGE PIT
9.	GH	GARDEN HYDRANT

PLOT AREA CALCULATION -

S.NO.	DESCRIPTION	SIZE	NUMBER	AREA / UNIT (sq.m.)	TOTAL AREA (sq.m.)
1.	PLOT NO. 1	15.00 X 24.00	01	360.00	360.00
2.	PLOT NO. 2 to 10	15.00 X 24.00	09	360.00	3240.00
3.	PLOT NO. 11	15.00 X 24.00	01	364.72	364.72
4.	PLOT NO. 12	----	01	104.00	104.00
5.	PLOT NO. 13 to 26	7.50 X 15.00	14	112.50	1575.00
6.	PLOT NO. 27	14.00 X 15.00	01	217.00	217.00
7.	PLOT NO. 28 to 40	7.50 X 15.00	13	112.50	1462.50
8.	PLOT NO. 41	----	01	207.19	207.19
9.	PLOT NO. 42	----	01	178.39	178.39
10.	PLOT NO. 43 to 70	7.50 X 15.00	28	112.50	3150.00
11.	PLOT NO. 71	----	01	208.51	208.51
	NET TOTAL		71		10499.54

LAND AREA DESCRIPTION -

S.NO.	KHASRA NO.	AREA(sq.m.)
1.	216(p.)	2430.00
2.	218	8400.00
3.	219	400.00
4.	220	2880.00
5.	221	1760.00
6.	222	1000.00
7.	223	1000.00
8.	224	1120.00
9.	225	4920.00
10.	226	2360.00
	NET TOTAL	20570.00

PARK AREA CALCULATION -

S.NO.	DESCRIPTION	AREA
1.	PARK 1	488.60
2.	PARK 2	953.46
3.	PARK 3	801.60
4.	PARK 4	1037.17
	NET TOTAL	3280.83

AREA DETAIL -

	AREA DETAIL SQM	%
TOTAL AREA OF LAND	20,570.00sq.m. (5.08 Acres)	100%
AREA UNDER PLOTS	10,499.54sqm	51.04%
AREA UNDER PARKS	3,280.83sqm	15.95%
AREA UNDER DUMPING YARDS	15.00sqm	0.07%
AREA UNDER ROADS	6,774.63sqm	32.94%

POPULATION 71 X 5 = 355

NOTE - SINGLE UNIT HOUSES WILL BE CONSTRUCTED ON EVERY PLOTS.

Project : PROPOSED LAYOUT PLAN OF RESIDENTIAL TOWNSHIP AT KHASRA NO. - 216m., 218,219,220, 221,222,223,224,225 &226 , VILLAGE- MARI, KANPUR-GWALIOR BYPASS ROAD, JHANSI(U.P.)

Owner : SAINATH INFRACITY LLP

Title : WATER DISPOSAL PLAN

Drawing Released For :
- ☐ APPROVAL
- ☐ ADVANCE COPY
- ■ SUBMISSION
- ☐ CONSTRUCTION

Scale : 1:200

Design By : Ar. Vijayishore Verma

Chd By : Ar. Nabh Sharma

DIRECTION :

Date : 04 August 2021

Architect's Sign :

Owner Sign : Sainath Infracity LLP — Designated Partner

DIRECTOR DEVENDRA KUMAR RAWAT

Architects : DESIGNERS — ARCHITECTS, PLANNERS, INTERIOR DESIGNERS AND VALUERS