PRODUCED BY AN AUTODESK EDUCATIONAL PRODUCT

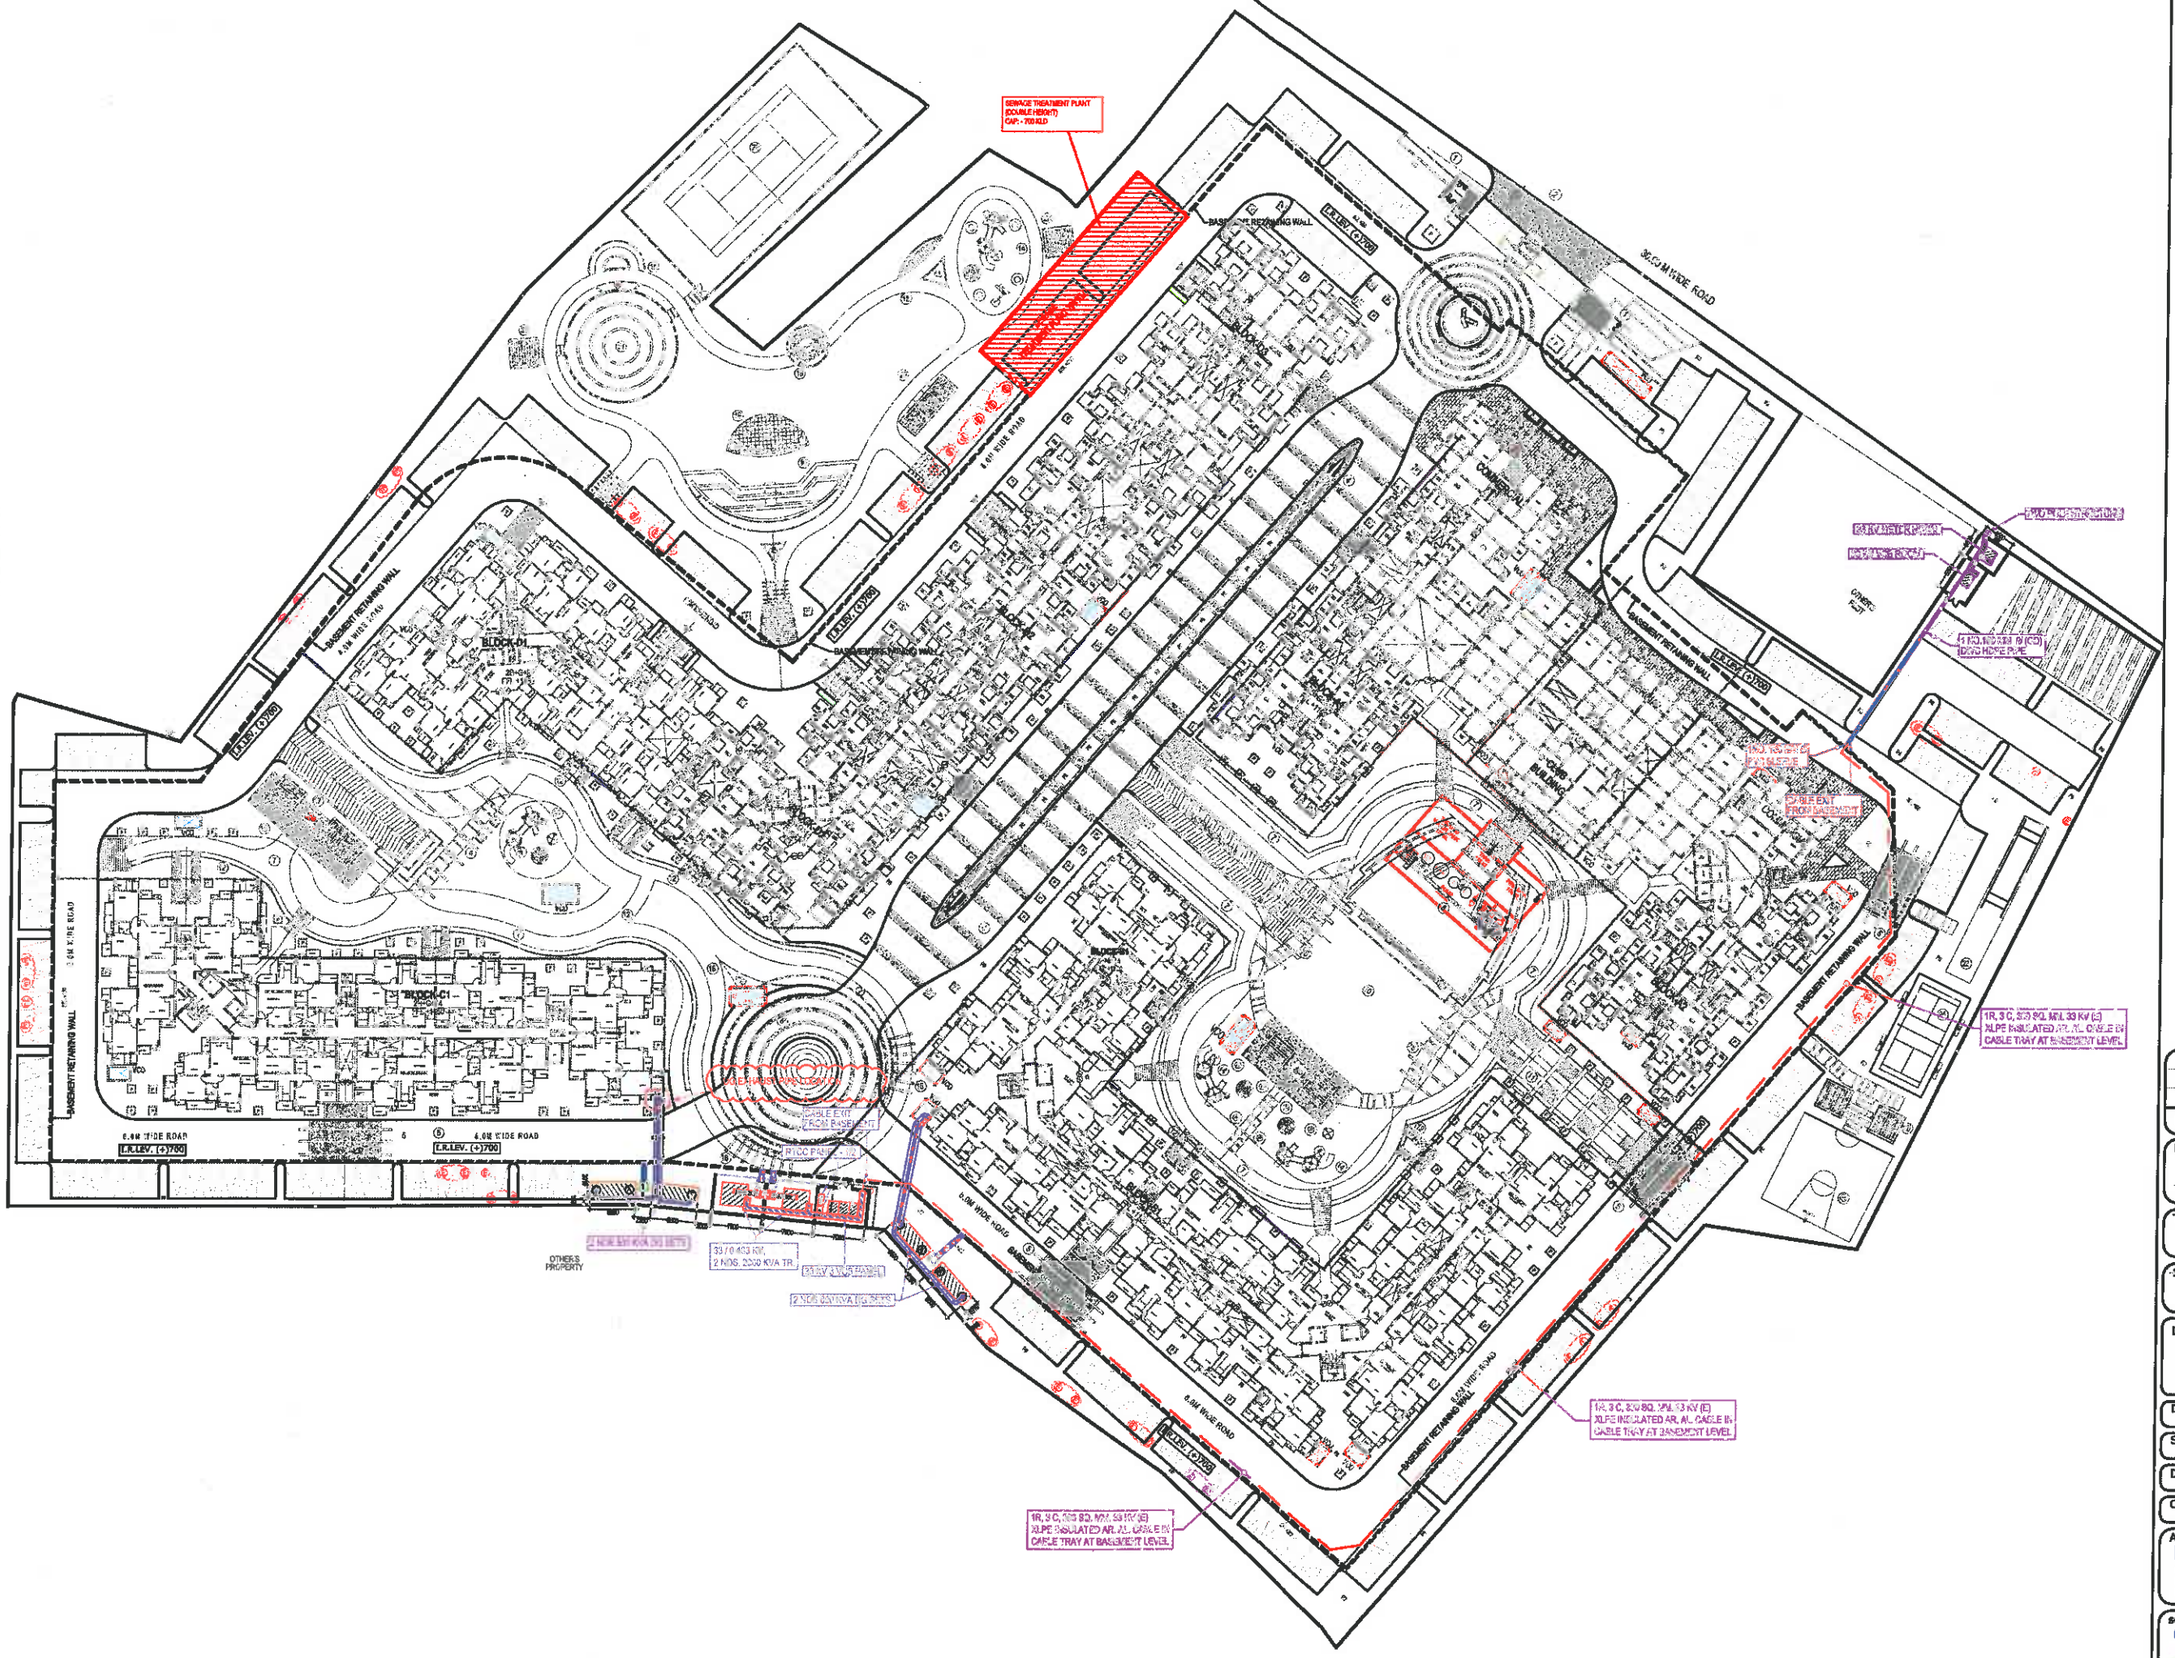

Rev. No.	Date	Revision
--	--	--

Project :
PROPOSED SAVIOUR PARK
MOHAN NAGAR GHAZIABAD (U.P.)

Title :
LAYOUT PLAN

Subtitle :
EXTERNAL ELECTRICAL SETTING OUT

Drawing Released For :
- ☐ APPROVAL
- ☒ RERA SUBMISSION
- ☐ ADVANCE COPY
- ☐ CONSTRUCTION

Drg. No : SAVIOUR / ES / E - 01

Scale : 1 : 450

Drawn By : Surjeet

Date : August 2017

Design By : Aseeq Ur Rahman

Ckd By : Anand Havela

Architects :
DEEPAK MEHTA & ASSOCIATES
ARCHITECTS, PLANNERS, VALUERS, LANDSCAPE & INTERIORS
PLOT NO. 16 ABHISHEK PLAZA L.S.C. MAYUR VIHAR PH II DELHI 91
PH: 65272180 TELEFAX: 22770180

services consultant
Consummate Engineering Services (P) Ltd.
Noida Office : B - 67, Sector - 67, Noida - 201 301
Tel : (0120) 2893300 (30 Lines)
Lko. Office : R 008, Rehtas Plumeria, Gosif Nagar, Lucknow
Tel : (0522) 6515453
e mail : mail@cesplin, website : www.cespl.in

PRODUCED BY AN AUTODESK EDUCATIONAL PRODUCT
PRODUCED BY AN AUTODESK EDUCATIONAL PRODUCT
PRODUCED BY AN AUTODESK EDUCATIONAL PRODUCT