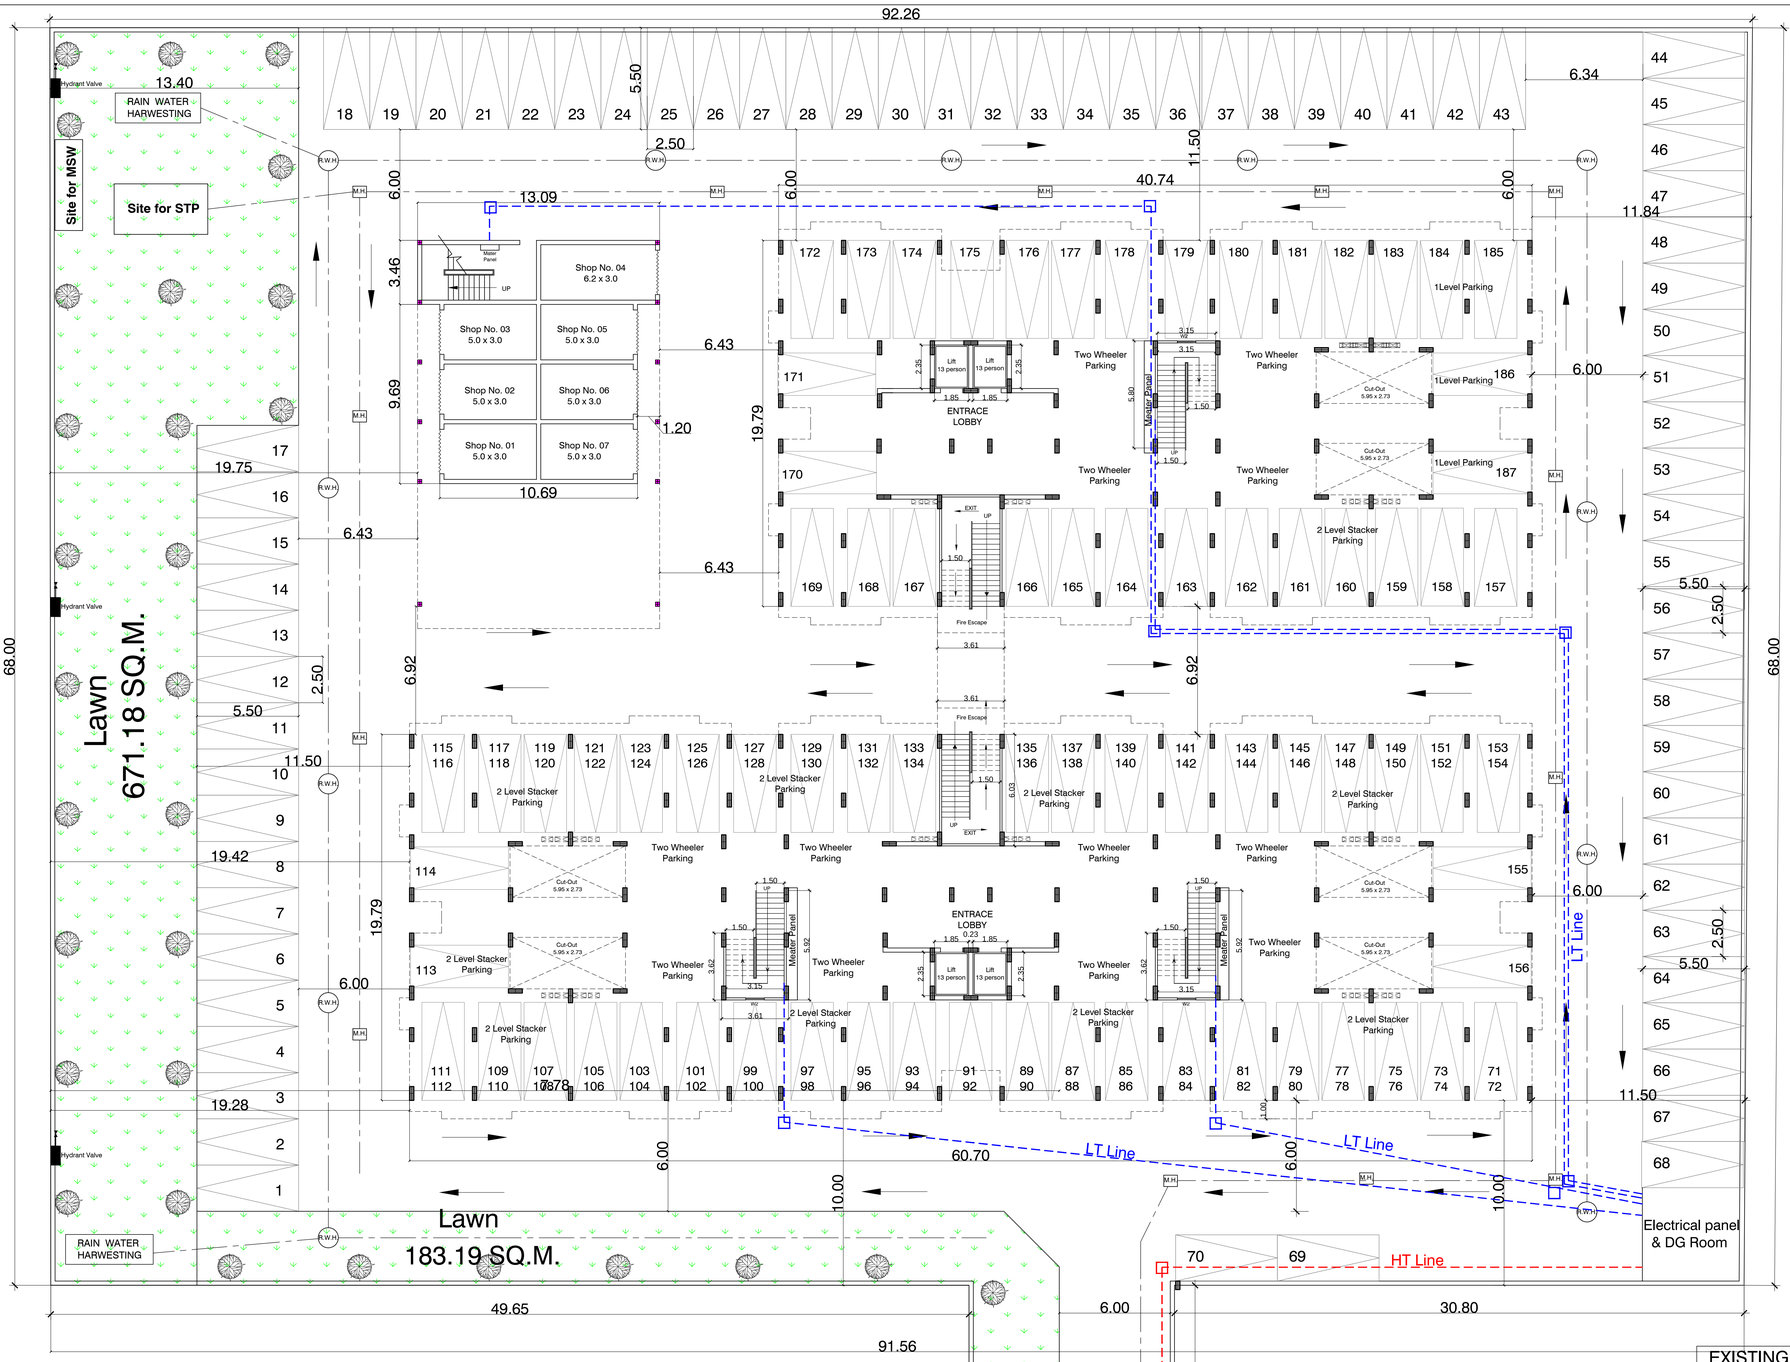


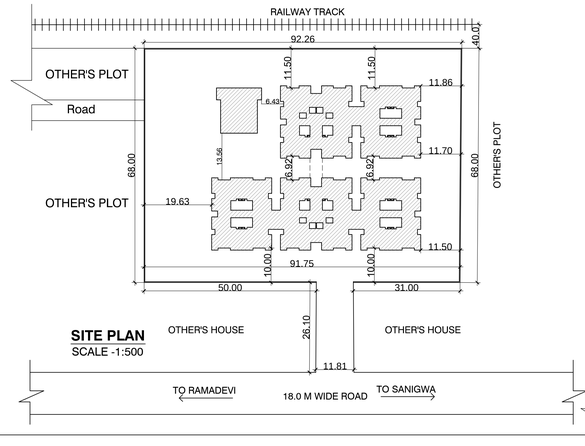


**SITE PLAN**
SCALE -1:500

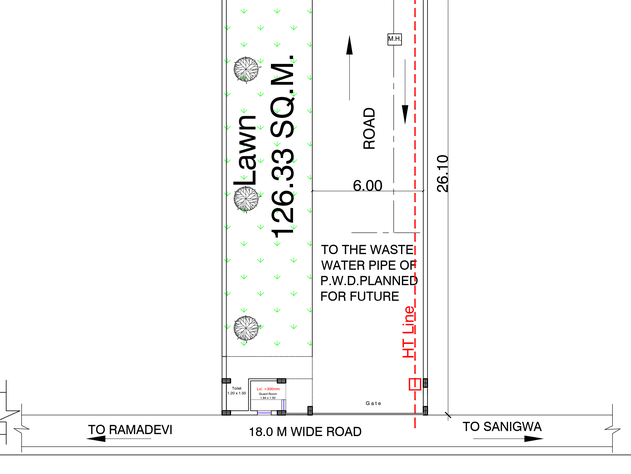


EXISTING/ PROPOSED RESIDENTIAL APARTMENT BUILDING PLAN ON PLOT NO. 381,382 VILLAGE-TATIYA JHANAKU DIST. - KANPUR NAGAR (UP)

OWNED BY :
Shri Kamal Nath Mehrotra S/O Late Amarnath Mehrotra Through Attorny Shri Shyam Nath Mehrotra R/C 1/1 (2) Krishna Nagar, Dist. - Kanpur Nagar (UP)

OWNER'S SIGN :

ENGINEER'S SIGN/ ARCHITECT'S SIGN

PAVAN & ASSOCIATES
HIG 21, Mukharji Vihar Indira Nagar Kanpur 208024
Phone No. 08090823823

Scale - 1:100

DRW. No. - 1/1

North

Drawing Title - Electric Supply Plan