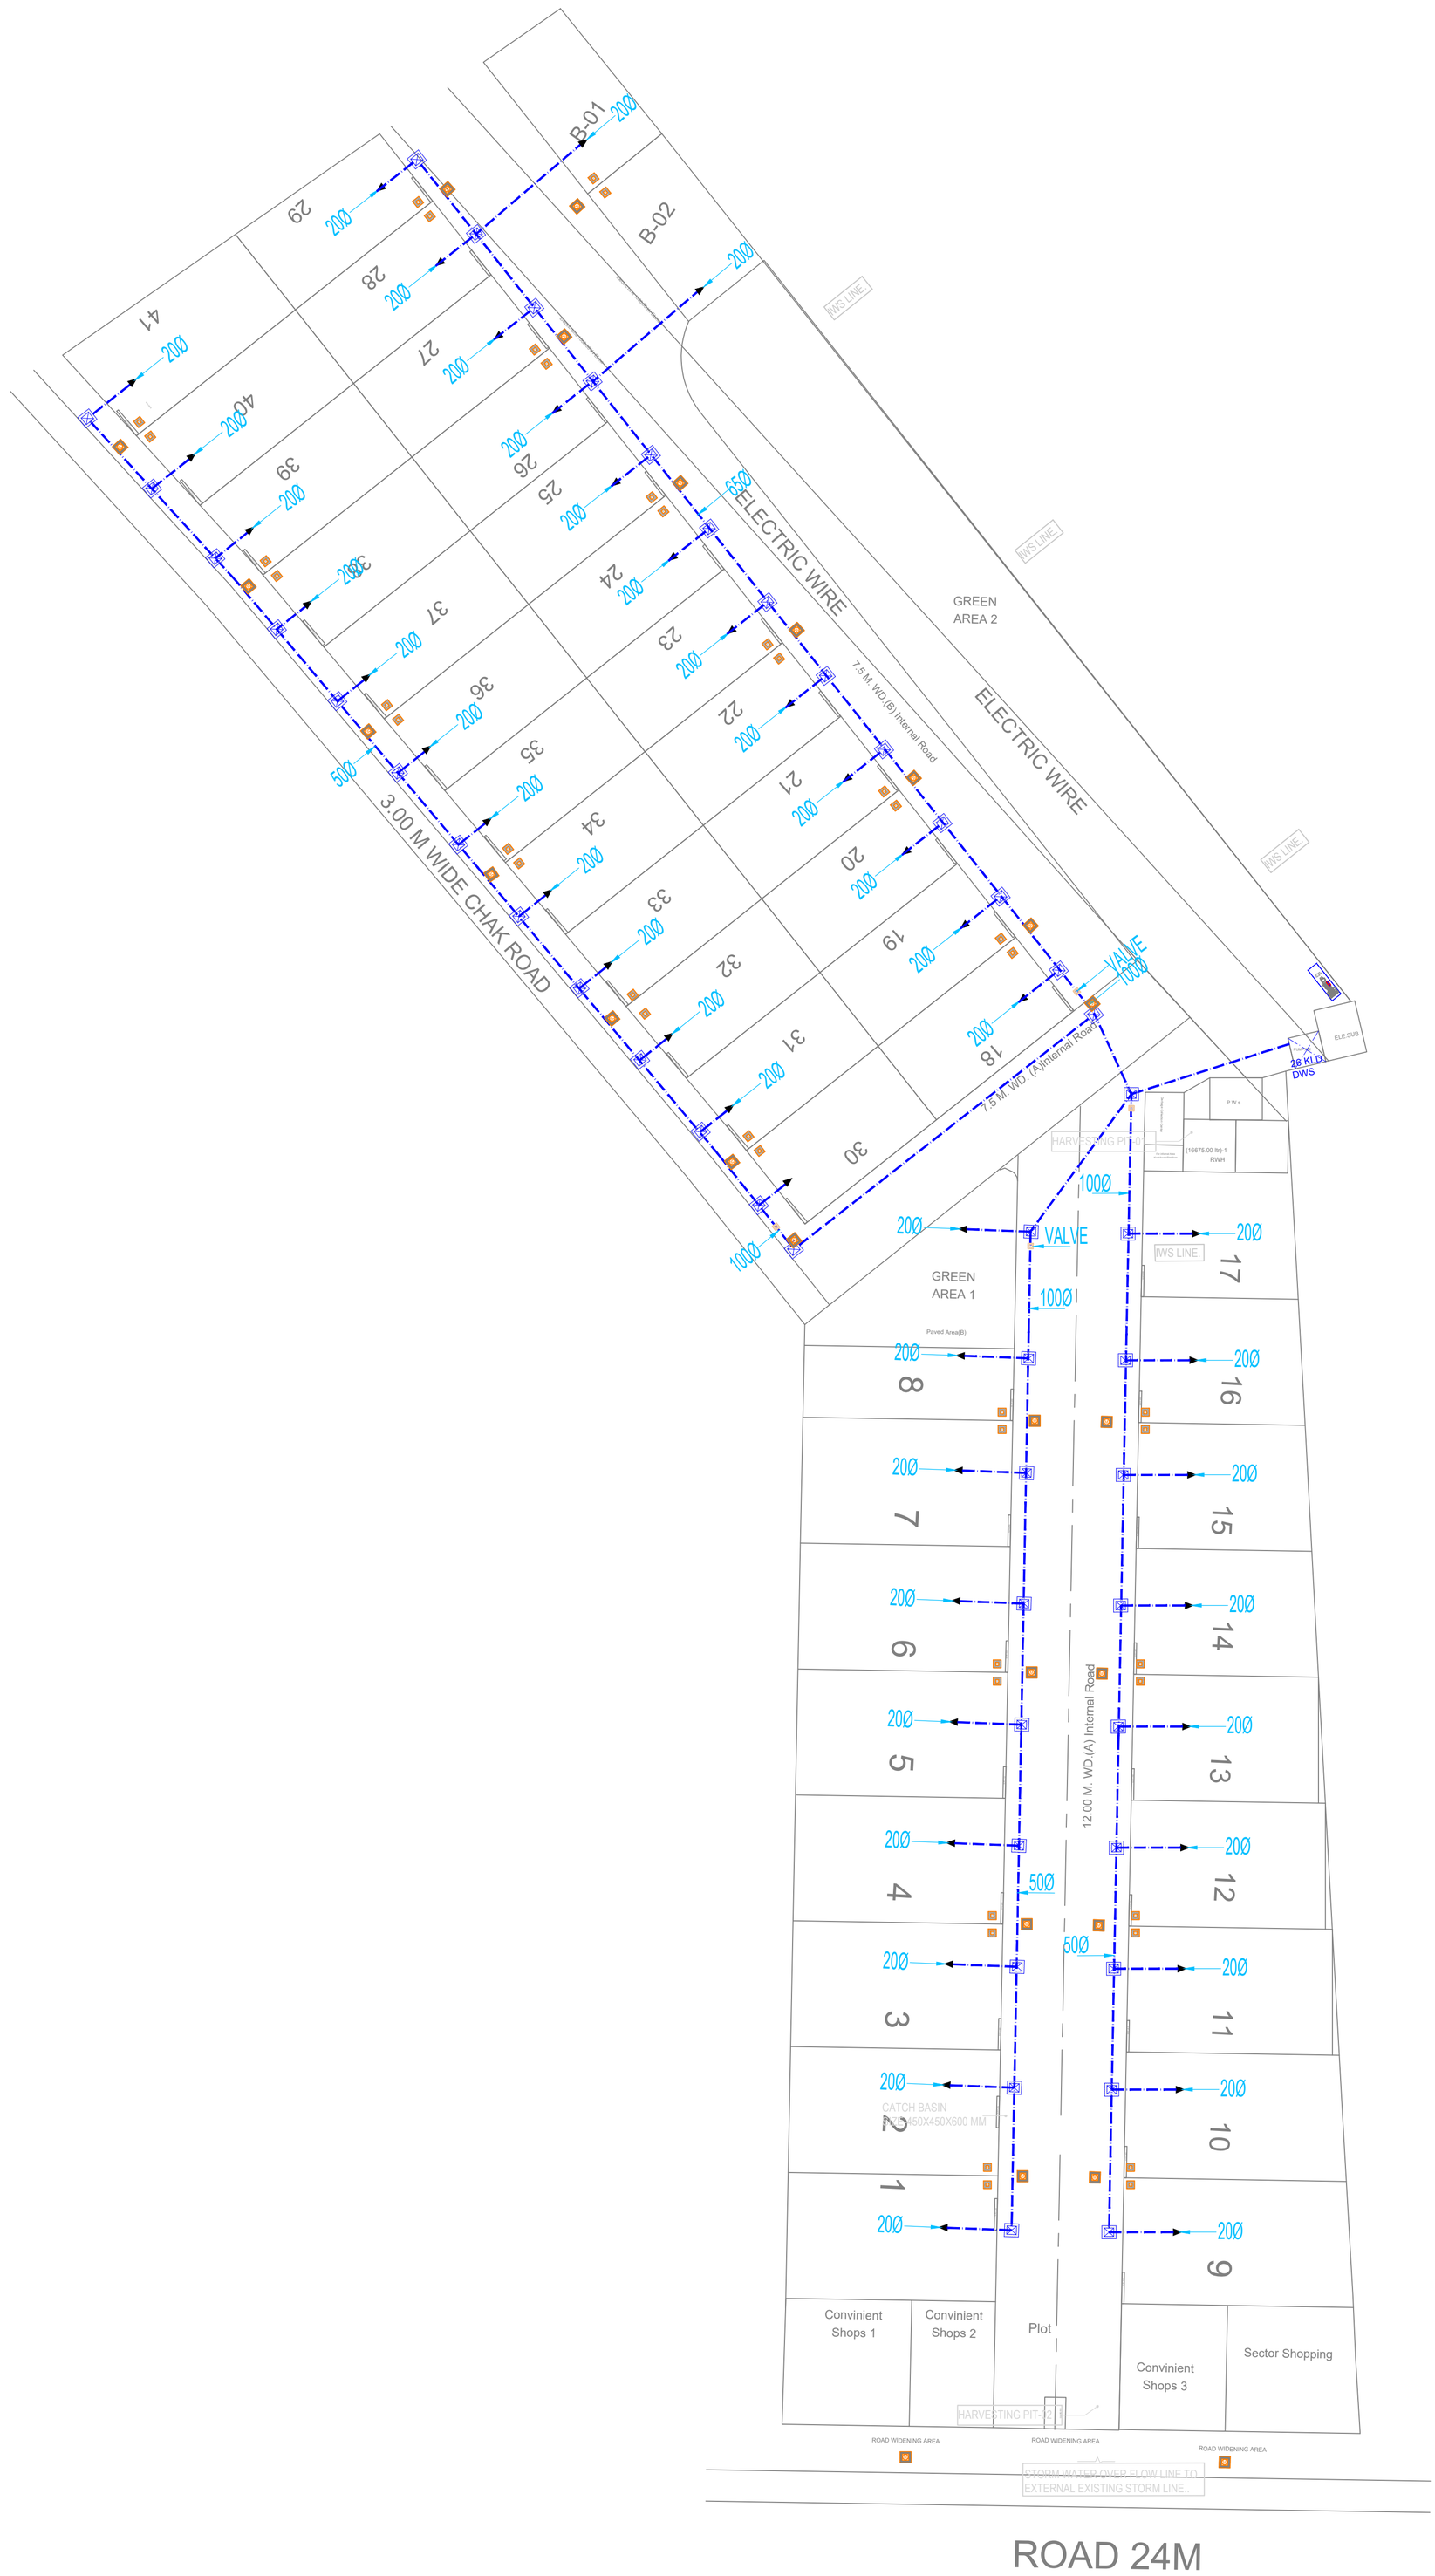

PLUMBING LEGEND- EXTERNAL

SEWER MANHOLE	
STORM MANHOLE	
CATCH BASIN SIZE 450X500 MM	
GULLY TRAP SIZE 300X300 MM	
SEWER LINE	
STORM LINE	
IRREGTION LINE	IWS
VALVE WITH CHAMBER 500X500MM	VC
HARVESTING PIT- 4M DIA.,2M W.D	
DESELTING CHAMBER- 1.5 X1 M	
NON RETURN VALVE	
VALVE	
GARDEN HYDRANT.	

OWNER'S NAME - SRI RAJ KUMAR S/O SRI SANT LAL

WATER SUPPLY PLAN

PROJECT NAME:- ARDAS HOMES

SITE AT- VILLAGE. MANOHARPUR BESIDES KPS SCHOOL, DISTRICT AND TEHSIL MORADABAD GATA NO:- 827,829, 831,832,834,842,843,844,845,866.

AUTHORITY APPROVAL NO. MBDA/LD/24-25/0540

SINGH & ASSOCIATES
OPP.POLICE CLUB,COURTCOMPOUND,MORADABAD 244001
PH. - 9412581267,9720776969

ARCHITECT:-
AR. DHARA THAKUR
ENGINEER:-
STR.ER. RUDRA PRATAP SINGH

Ar. DHARA THAKUR
CA/2011/54261, LM/CAT-1/A-4389
Wealth tax-10/2022-23
9927729977, 8395057279