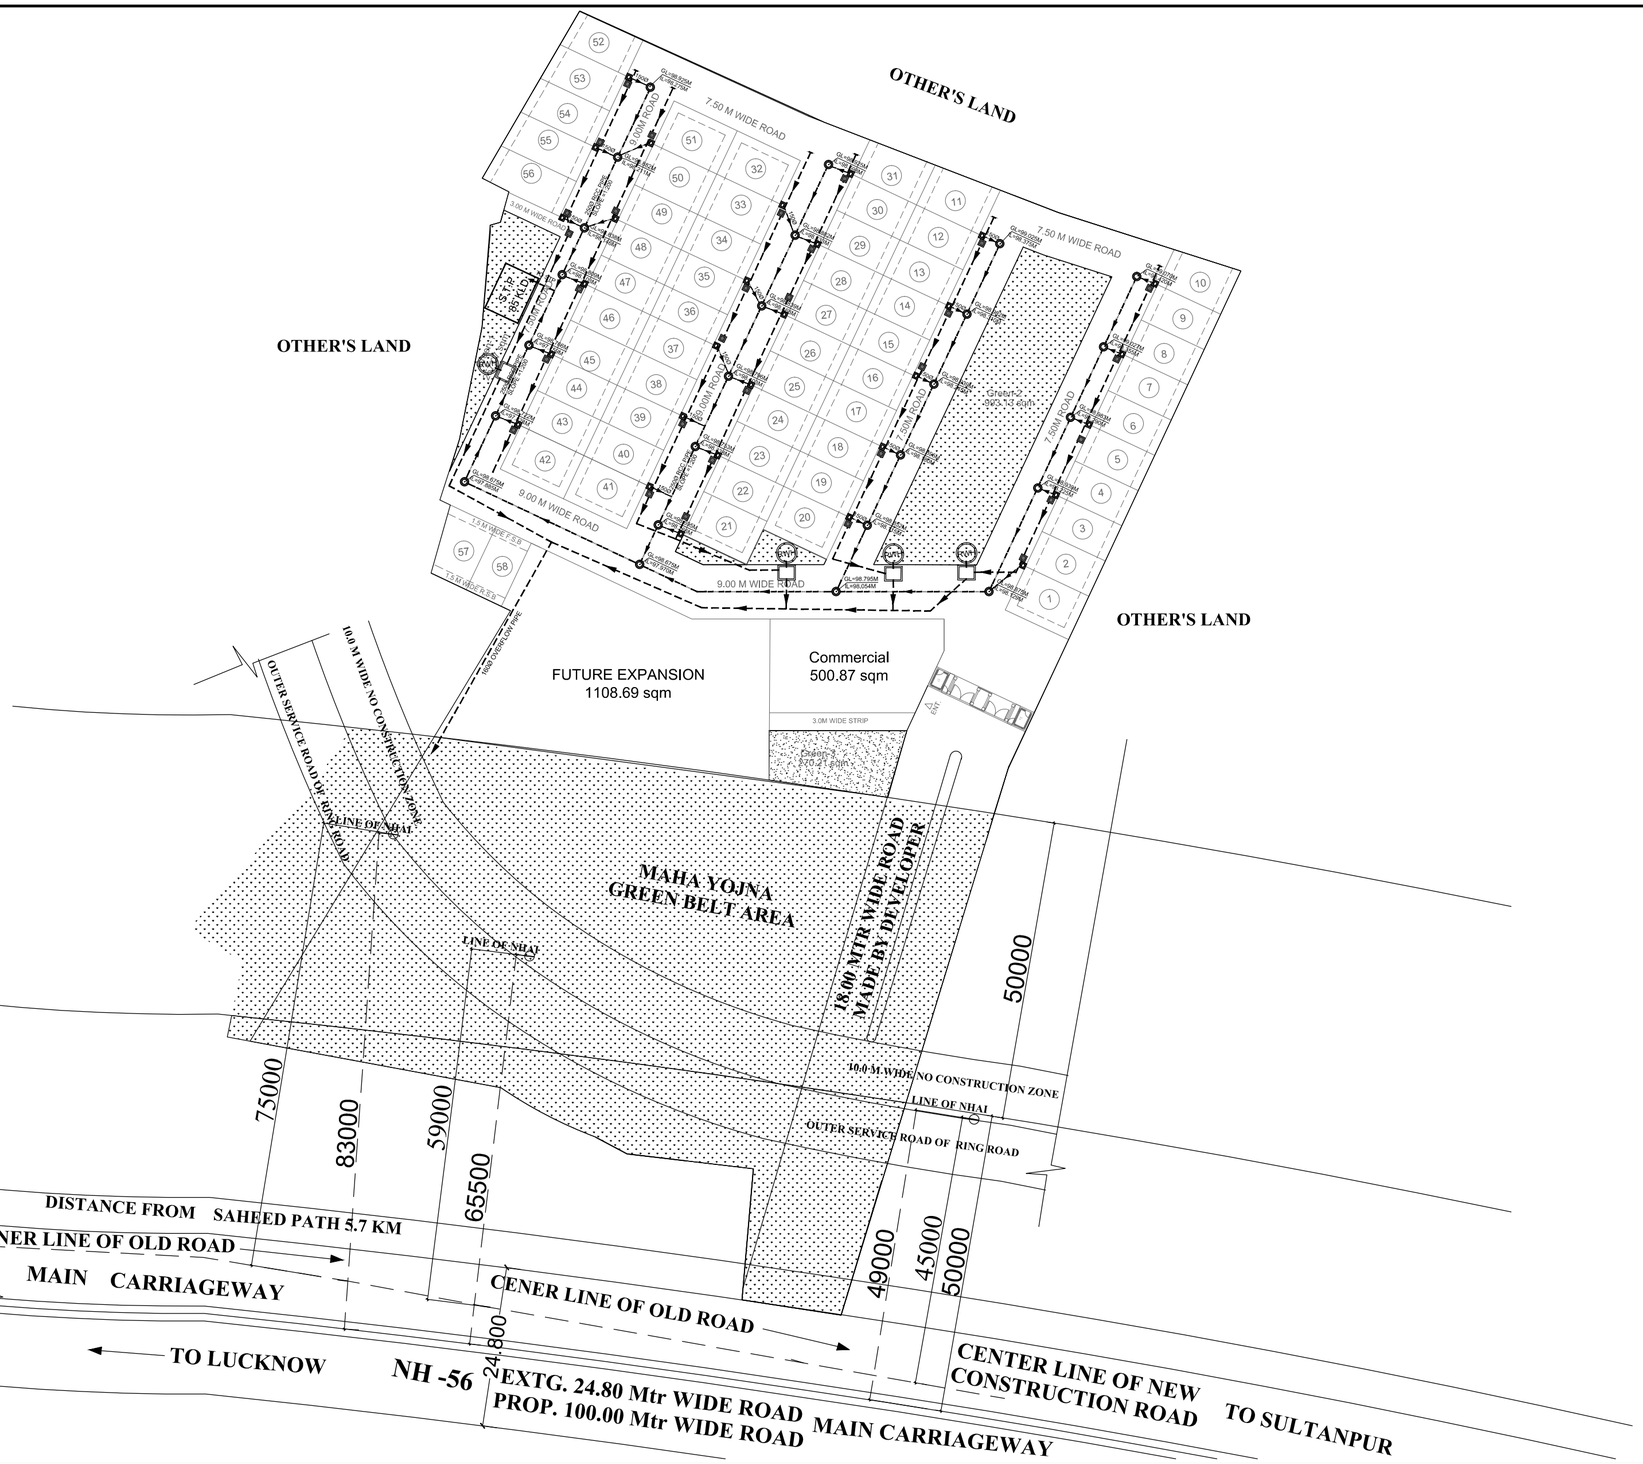

LEGEND :	
SEWERAGE PIPE	
RECTANGULAR MANHOLE (600X450MM)	MH
CIRCULAR MANHOLE (900MM DIA)	MH
400,450,500 MM WIDE DRAIN	
RAIN WATER HARVESTING	RWH
CATCH BASIN	

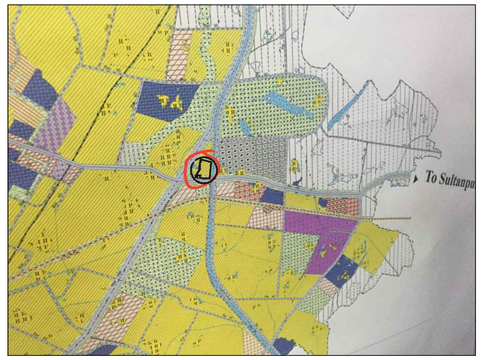

SITE SUPERIMPOSED ON MASTER PLAN

NOT TO SCALE

Owner Sign :

UNIWORLD INFRATECH PVT. LTD., MUKESH KUMAR SRIVAS & SANFRAN DEVELOPER PVT. LTD.

Architect's Sign :

Project : PROPOSED COMBINED SERVICES LAYOUT PLAN OF RESIDENTIAL COLONY 'SANFRAN CITY' LOCATED AT KHASRA NOS. - 2899, 2900, 2908/1, 2908/2, 2910, 2911, 2912, 2913, 2914, 2915, 2916, 2917, 2918, 2919, 2920 & 2923
VILL- BAKKAS, DIST-LUCKNOW (U.P.)

Owner : UNIWORLD INFRATECH (P) LTD., MUKESH KUMAR SRIVAS & SANFRAN DEVELOPER (P) LTD.

Title : WASTE DISPOSAL LAYOUT PLAN

Drawing Released For :

- ☐ APPROVAL
- ☐ ADVANCE COPY
- ■ SUBMISSION
- ☐ CONSTRUCTION

Drg. No : SCL / SD / R-01 / SWD-01

Scale : 1:500

Drawn By : Sumit

Design By : Ganesh H

Date : 24 March 2019

Cheked By : Priyanka

Architects :

SPACE CREATIONS
ARCHITECTS PLANNERS ENGINEERS
NEW DELHI BANGALORE