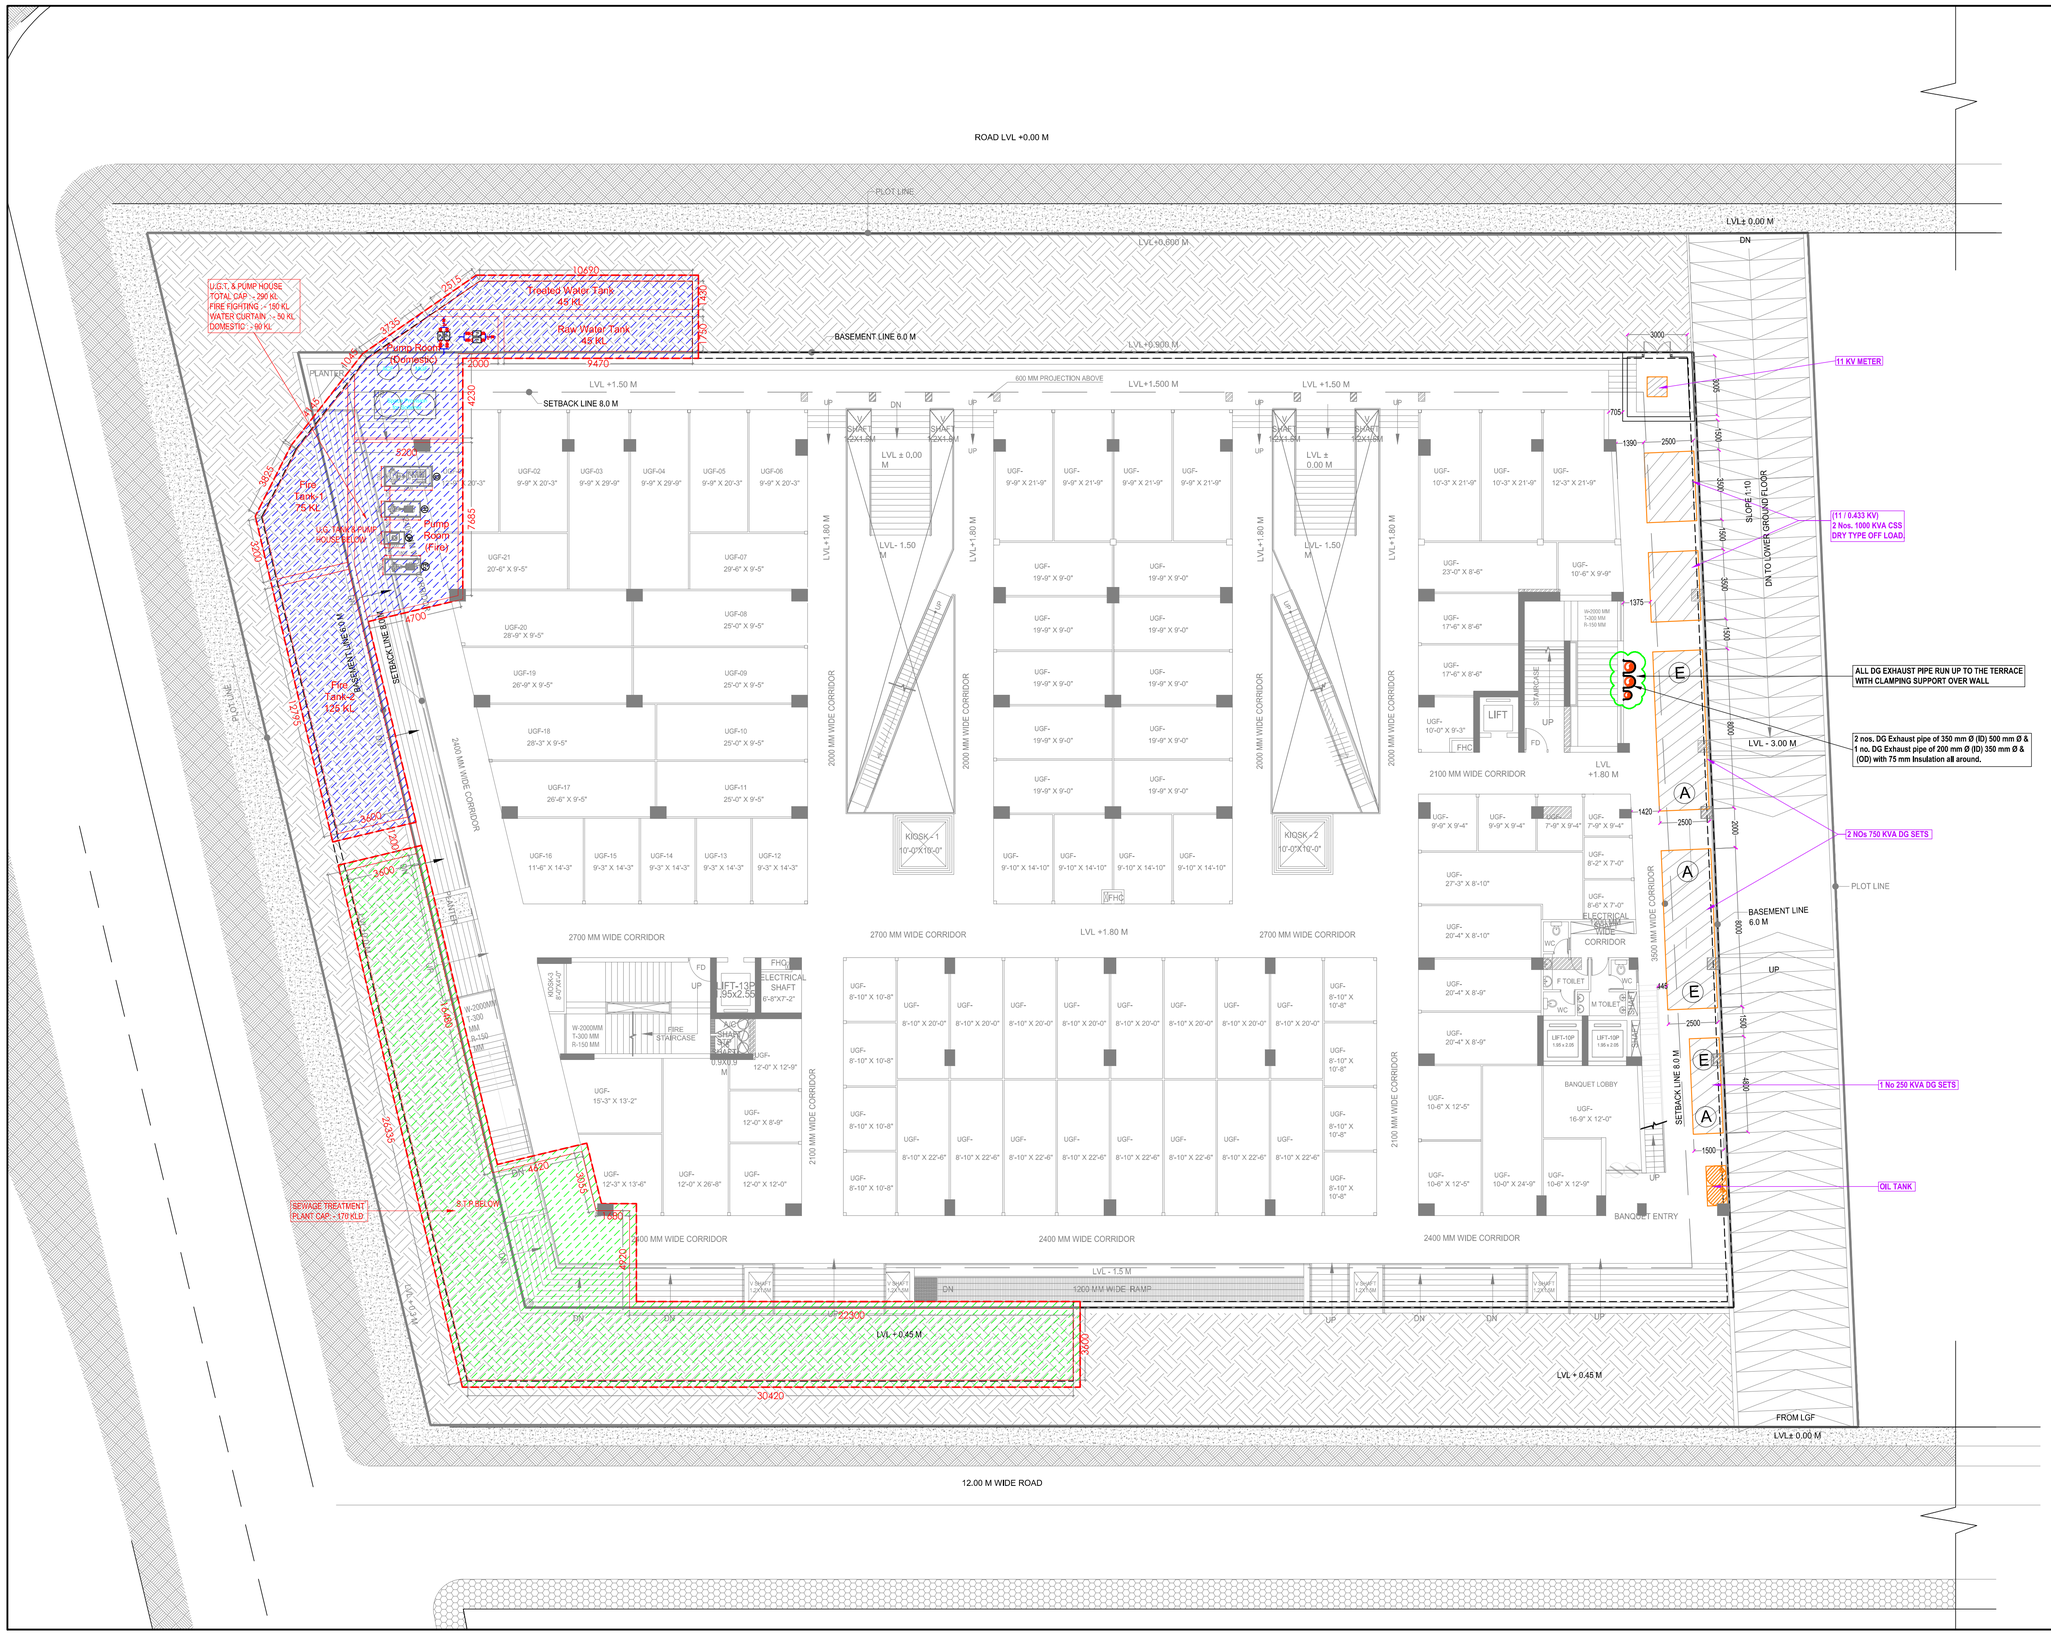

NORTH

rev. no.	date	revision
..	..	..

project
PROPOSED COMMERCIAL COMPLEX
AT Plot No-COMMERCIAL-1A, WAVE CITY GHAZIABAD (U.P.) 201002

title
LAYOUT PLAN

subtitle
ELECTRICAL SETTING-OUT PLAN

drawing released for
- ☐ APPROVAL
- ■ SUBMISSION
- ☐ ADVANCE COPY
- ☐ CONSTRUCTION

drg. no. 1A / 21B05 / ES - 05	drawn by Prem Saini
scale 1 : 150	designed by Badri Vishal
date 24.11.2021	checked by Anand Havelia

architects
DESIGN ASSOCIATES.
J-16, SECTOR-41, NOIDA - 201303,
Tel.:9623775674 , email : aplusdesignassociates@gmail.com

services consultant
Consummate Engineering Services (P) Ltd.
Noida Office : B - 67, Sector - 67, Noida - 201 301
Lko. Office : R 006, Rohtas Plumeria, Gomti Nagar, Lucknow
Tel : (0120) 2303500 (30 Lines)
e mail : mail@cespl.in, website : www.cespl.in