PRODUCED BY AN AUTODESK EDUCATIONAL PRODUCT

( LOWER & UPPER )
BASEMENT AREA CALCULATION

| S. NO. | DIMENSIONS | AREA(sq.mt.) |
|---|---|---|
| 1. | 1.609 X 8.086 /2 | 6.50 |
| 2. | 15.231 X 2.880 /2 | 21.93 |
| 3. | 8.630 X 1.632 /2 | 7.04 |
| 4. | 8.630 X 2.558 | 22.07 |
| 5. | 31.351 X 4.512 | 141.45 |
| 6. | 31.351 X 5.996 /2 | 93.99 |
| 7. | 105.764 X 8.086 | 855.20 |
| 8. | 52.162 X 10.509 | 548.17 |
| 9. | as per calculation | 26.21 |
| 10. | 22.234 X 1.383 /2 | 15.37 |
| 11. | as per calculation | 7.54 |
| 12. | 30.366 X 9.271 /2 | 140.76 |
| 13. | as per calculation | 1.61 |
| 14. | 2.635 X 19.256 /2 | 25.36 |
| TOTAL AREA | | 1913.20 |

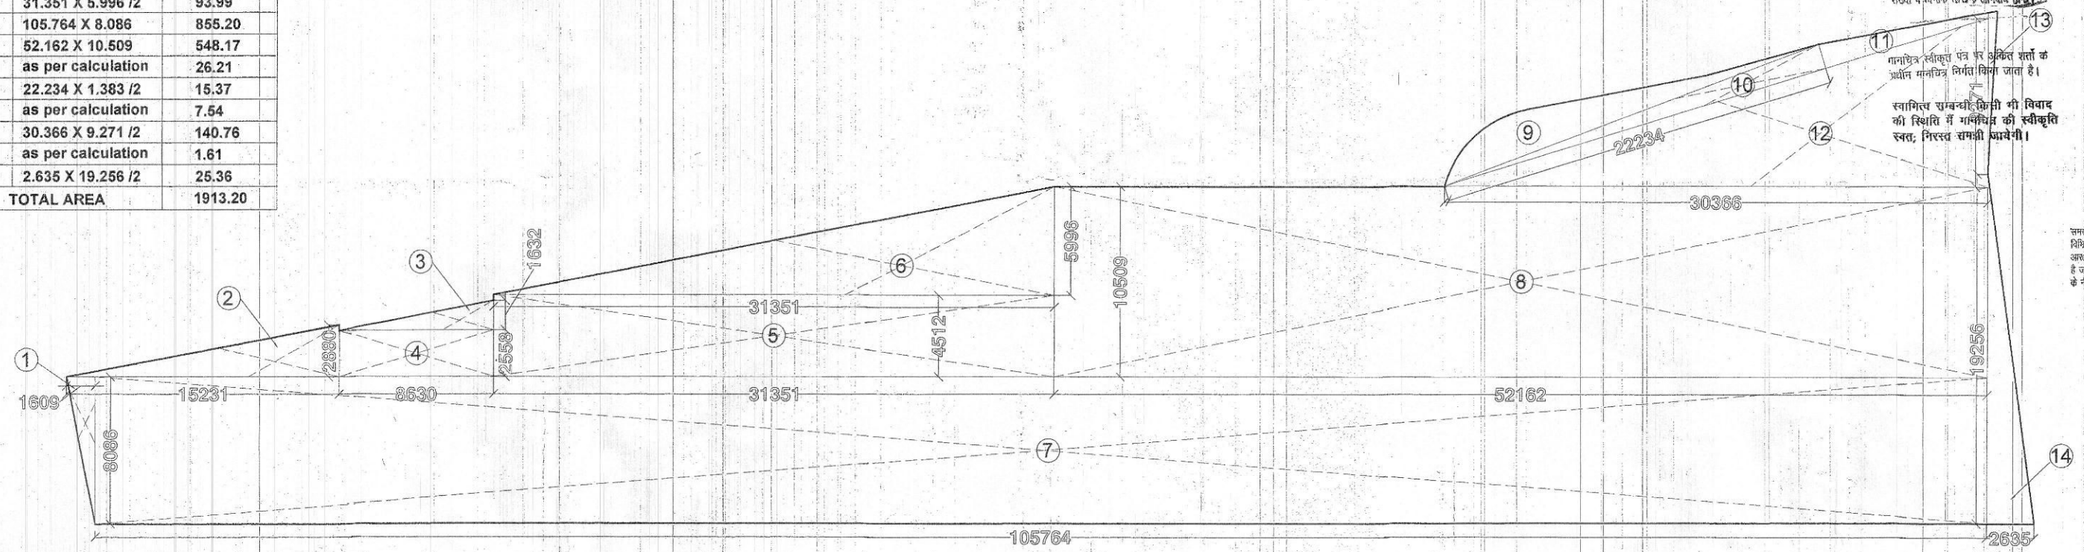


BASEMENT AREA CALCULATION

पर्यावरण की दृष्टि से राज्य वन निति अधिनियम के अन्तर्गत कम से कम 1091/4m पेड़ लगाना अनिवार्य है।

विभुत नियमों के अनुसार सुरक्षित दूरी छोड़कर ही निर्माण कार्य किया जायेगा

यह मानचित्र स्वीकृति से केवल पाँच वर्ष तक वैध है

नक्शे पर एक बार पर स्वीकृत मानचित्र की संख्या व दिनांक लिखना अनिवार्य होगा।

मानचित्र स्वीकृत मय पर अंकित शर्तों के अधीन मानचित्र निर्गत किया जाता है।

स्वामित्व सम्बन्धी किसी भी विवाद की स्थिति में मानचित्र की स्वीकृति स्वतः निरस्त समझी जायेगी।

समस्त प्रकार के गमन / संचार की सुरक्षा हेतु विद्युत तारों पर सरक्षा दीवारें के ऊपर आरएसीसी टाई बीम डालना उचित/आवश्यक है जो डीएपीसी सेक्ट सिस्टम प्रार्थक छत के नीचे डाले जाये।

गाजियाबाद विकास प्राधिकरण
संख्या 549/मान
दिनांक 24-9-15
स्वीकृत

मण्डल नियोजक
गाजियाबाद विकास प्राधिकरण
गाजियाबाद

सहायक अभियन्ता
मानचित्र अनुभाग

अधिशासी अभियन्ता
मानचित्र अनुभाग

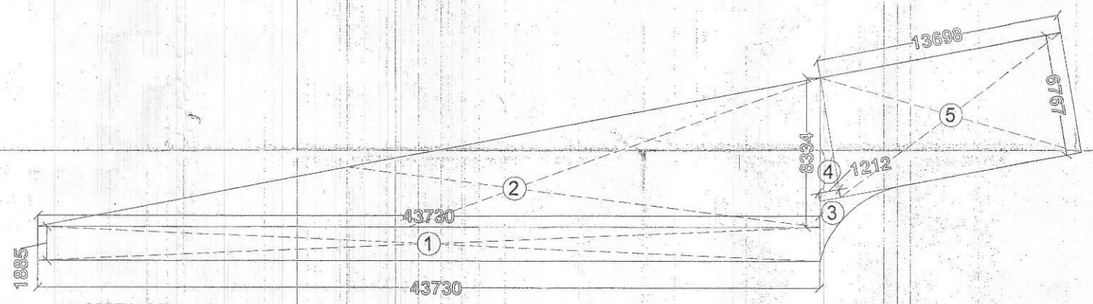


10% GREEN AREA
366.11 sq.mt.

| 10% GREEN AREA CALCULATION | | |
|---|---|---|
| S. NO. | DIMENSIONS | AREA(sq.mt.) |
| 1. | 43.730 X 1.885 | 82.43 |
| 2. | 43.730 X 8.334 /2 | 182.22 |
| 3. | as per calculation | 4.67 |
| 4. | 1.212 X 6.767 /2 | 4.10 |
| 5. | 13.698 X 6.767 | 92.69 |
| TOTAL AREA | | 366.11 |

Pioneer Consulting Engineers Pvt. Ltd.
152, Abhiti Apartments,
76, I.P. Extn., Delhi-110092

PROJECT:
SUBMISSION DRAWING FOR THE PROPOSED HOTEL BUILDING AT KHASRA NO. - 1091/4m , 1091/5m at VILLAGE NOOR NAGAR DISTT. GHAZIABAD ( U.P.)

OWNER:
M/r. DEVENDRA SINGH
&
Ms. OMVEERI

DRAWING TITLE
( area calculation )
LOWER , UPPER BASEMENT & 10% GREEN

Architect
Anuj Agarwal
CA/96/19503
A-244, Kaushambi, Ghaziabad

OWNER'S SIGN. ARCHITECT'S SIGN.

ANUJ AGARWAL ARCHITECTS
OFFICE:- A-244 KAUSHAMBI GHAZIABAD (U.P.)
Ph:-0120 - 6454182 / 84, 4165716, TEL. FAX - 2773592
e-mail : arch.anujagarwal@gmail.com

| SCALE | N.T.S. | DEALT BY | A.CHAUHAN | DATE |
|---|---|---|---|---|
| DESIGN BY | | CHECKED BY | | DRG. No. SD-11 |

PRODUCED BY AN AUTODESK EDUCATIONAL PRODUCT
PRODUCED BY AN AUTODESK EDUCATIONAL PRODUCT
PRODUCED BY AN AUTODESK EDUCATIONAL PRODUCT