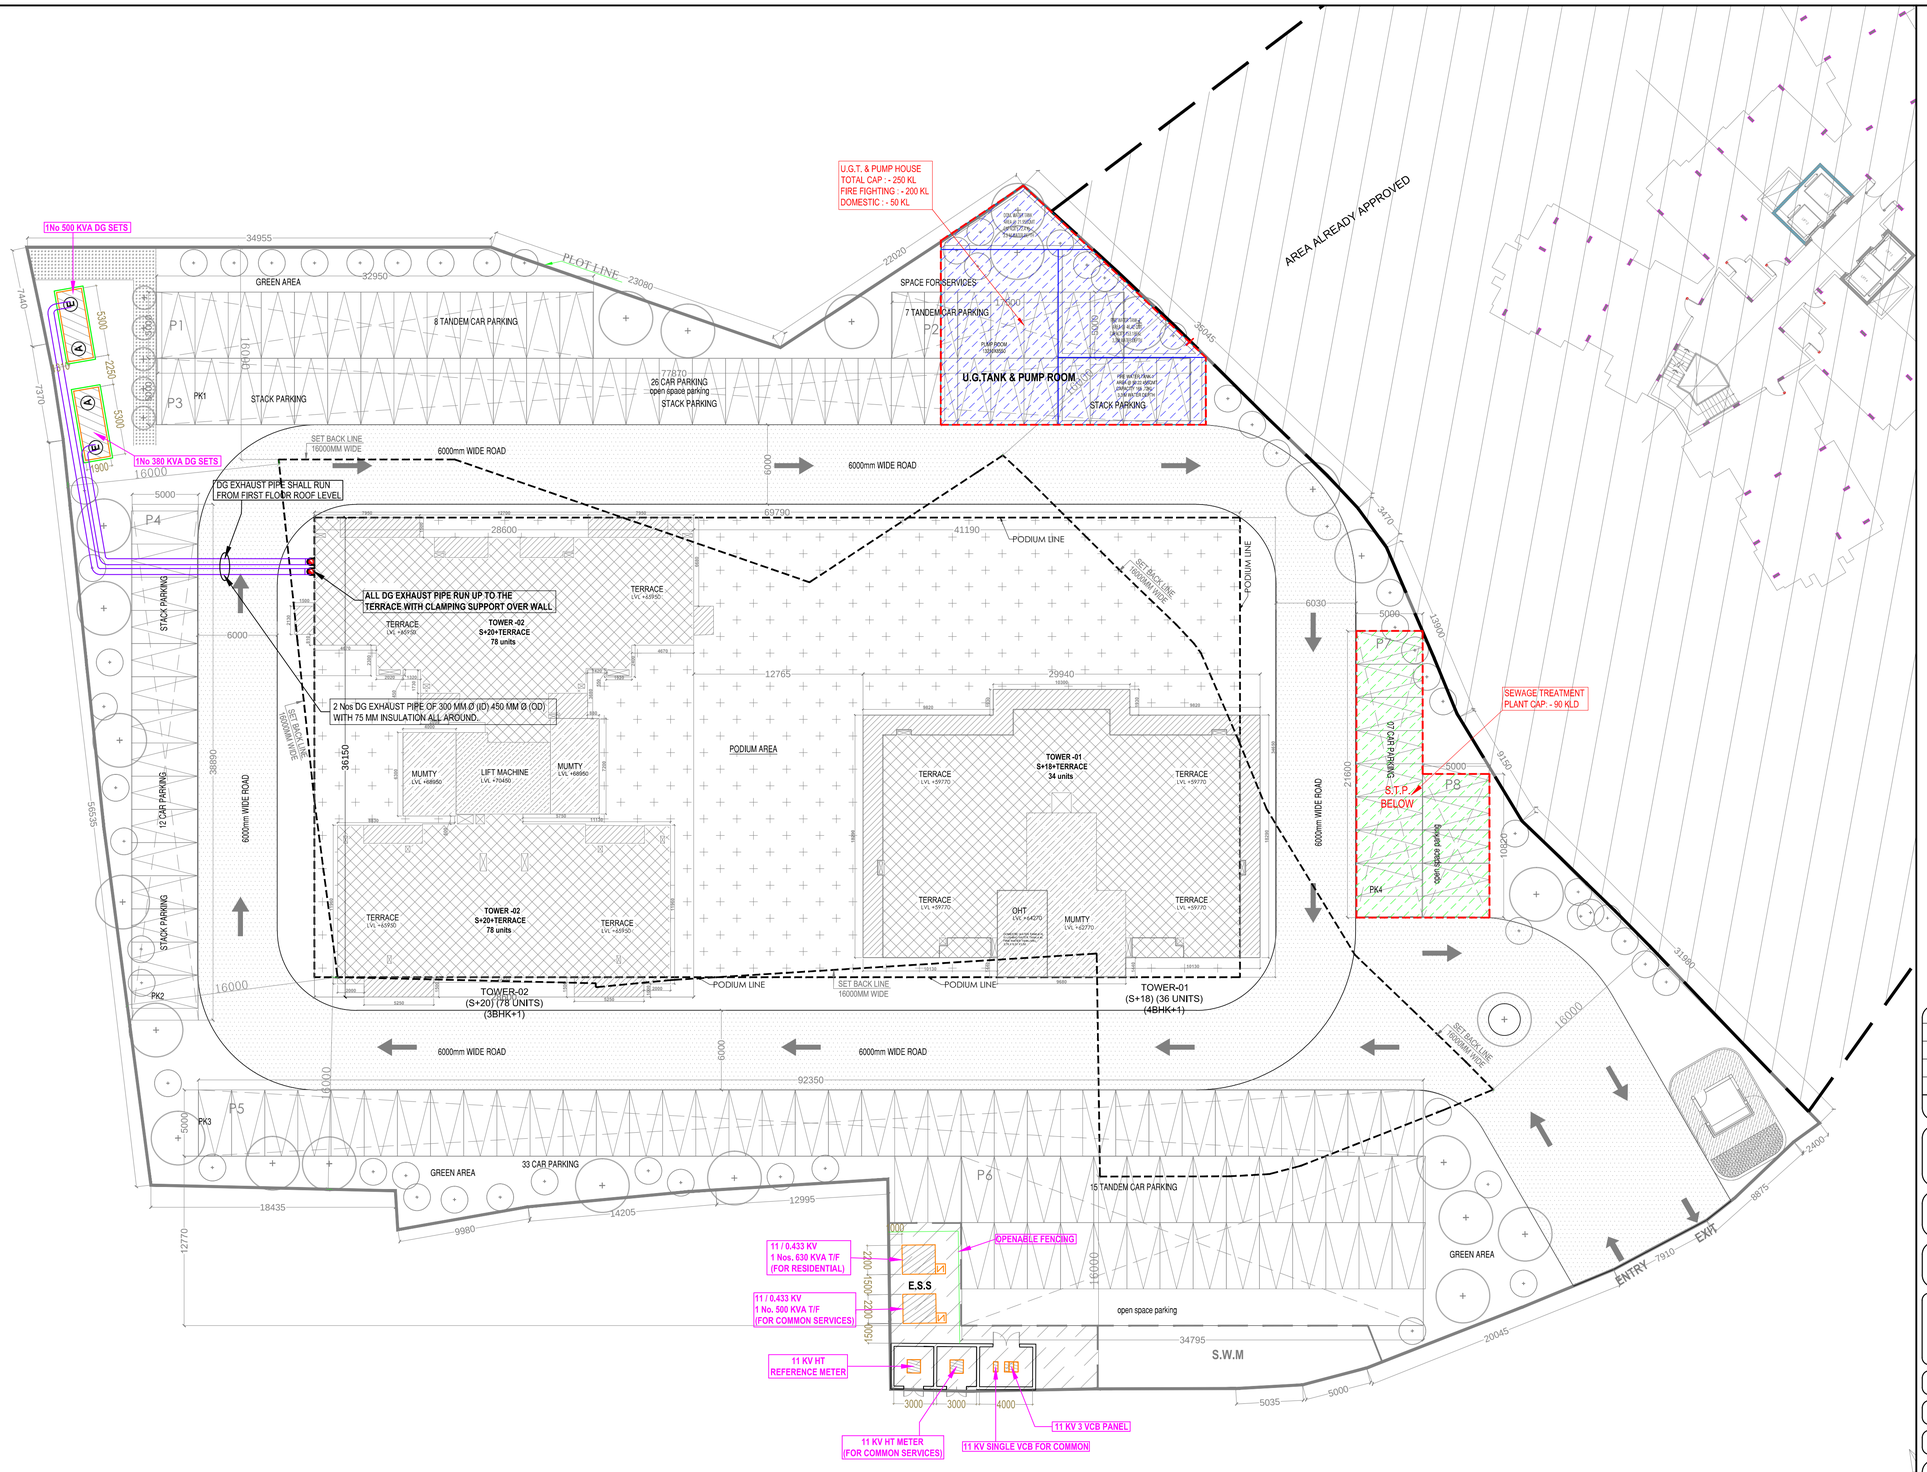

Rev. no.	Date	Revision
..	..	..

Project
Eden 1
AT LUCKNOW

Title
LAYOUT PLAN

Subtitle
ELECTRICAL SETTING-OUT PLAN

Drawing released for
- ☐ APPROVAL
- ■ SUBMISSION
- ☐ ADVANCE COPY
- ☐ CONSTRUCTION

Drg. no. EDN/ ELEC / EXT - 01	Drawn by Mandeep
Scale 1 : 225@A1	Designed by Ateeq Ur Rehman
Date 22.11.2024	Checked by Anand Havelia

Architects
I.E. DESIGN (KATARIA AND ASSOCIATES)
..
..

Services consultant
Consummate Engineering Services (P) Ltd.

cespl
Noida Office : B - 67, Sector - 67, Noida - 201 301
Tel : (0120) 2303500 (30 Lines)
Lko. Office : R 006, Rohtas Plumeria, Gomti Nagar, Lucknow
e mail : mail@cespl.in, website : www.cespl.in